
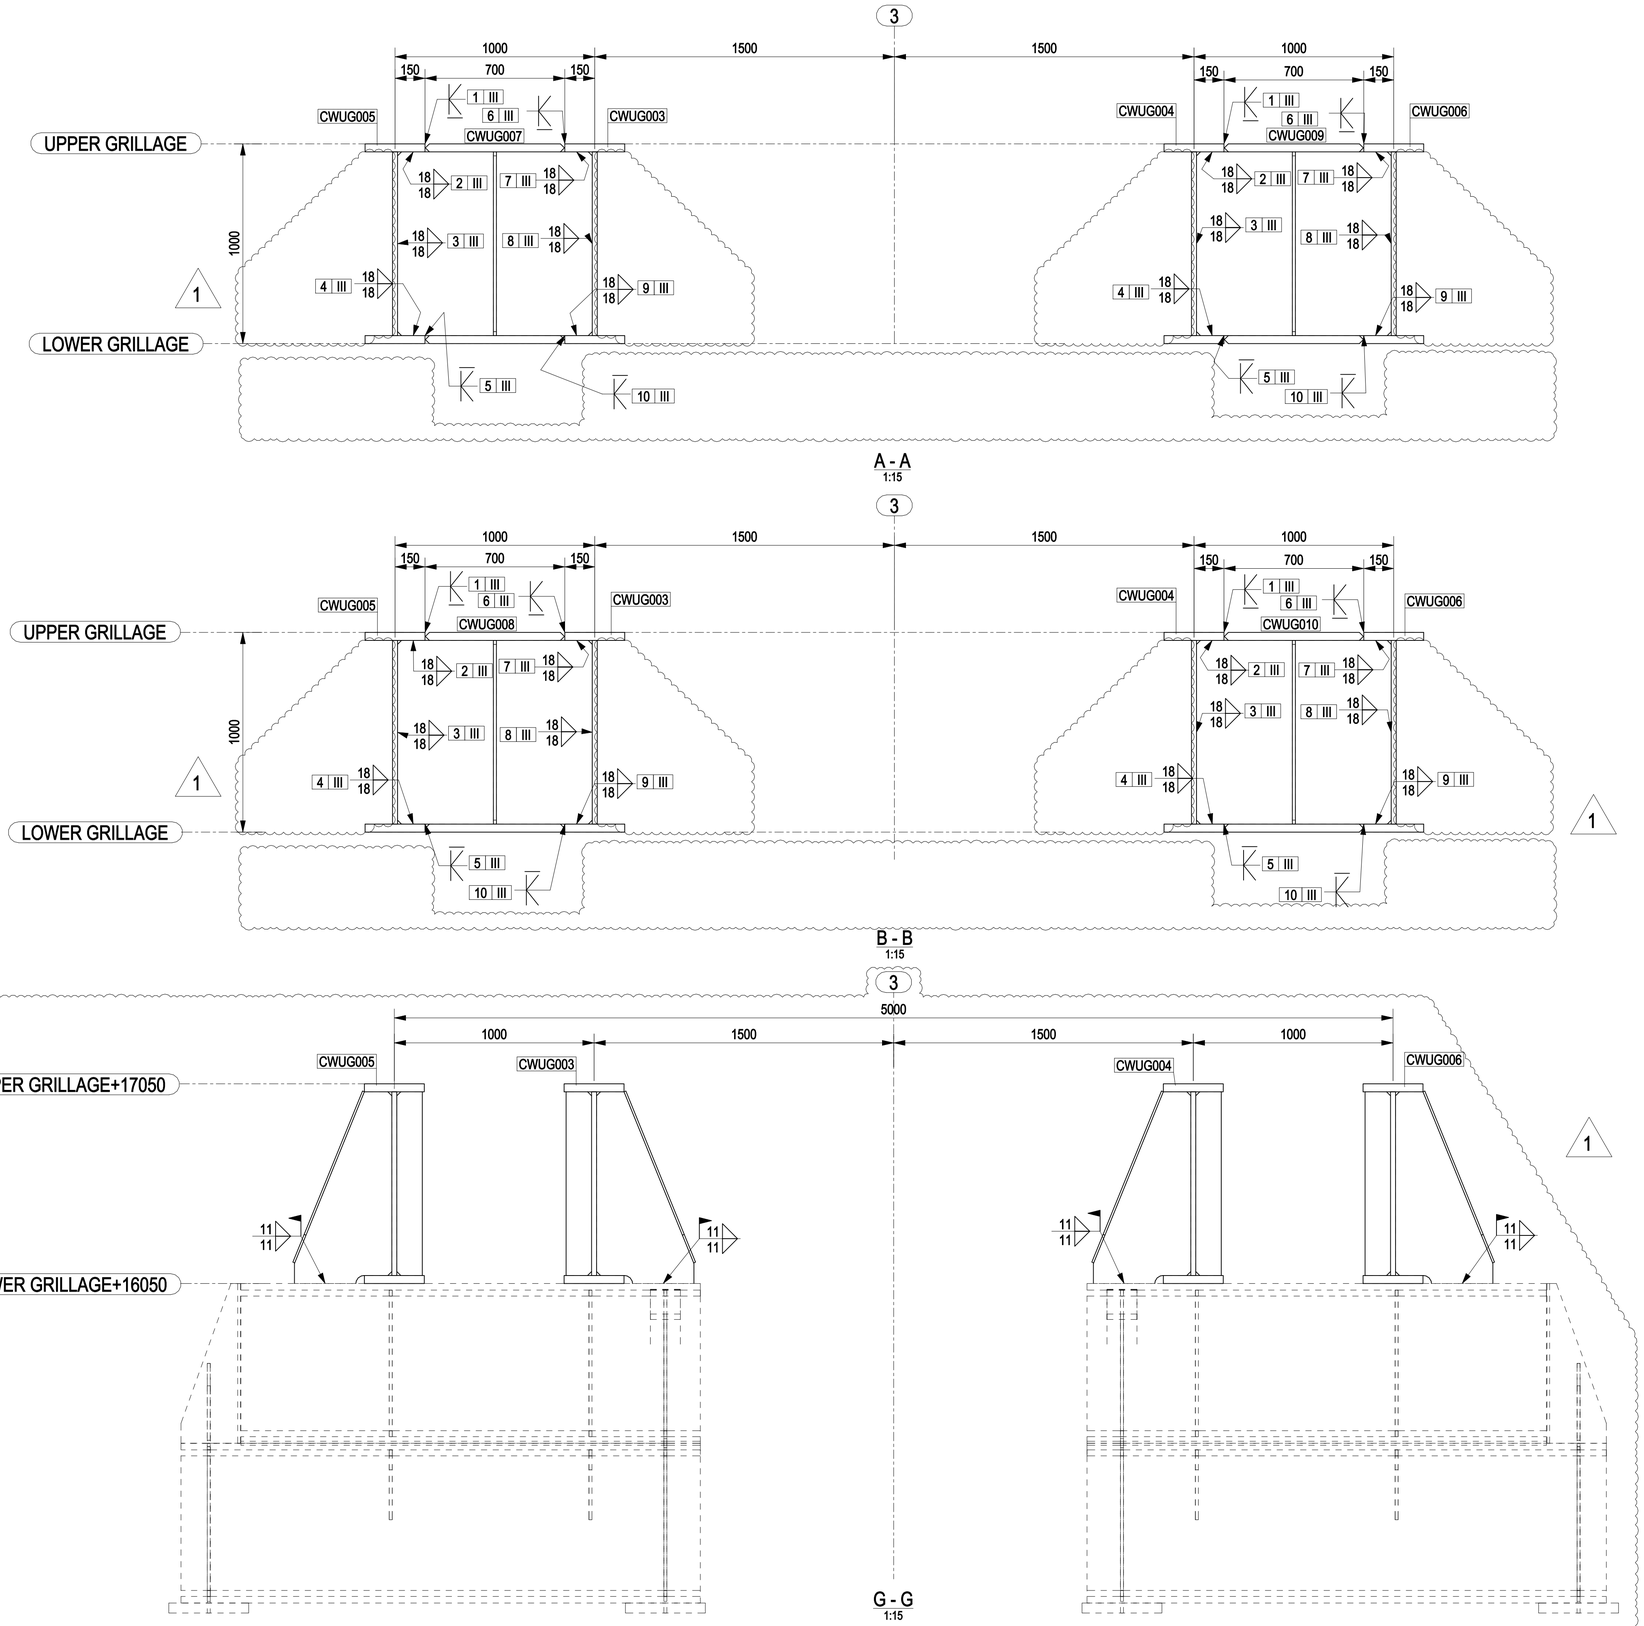


NOTES

1 – ALL DIMENSIONS AND ELEVATIONS ARE IN MILLIMETERS U.N.O.
2 – ALL ELEVATIONS ARE REFERED TO C.D.
3 – FOR PLAN VIEW E DRAWINGS LIST SEE DWG 123A90-FDL-ST-DD-90603

KEY PLAN

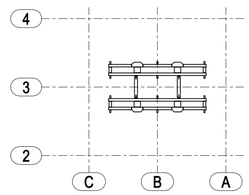

UPPER GRILLAGE

HOLDS

REFERENCE DRAWINGS

DWG No.	DESCRIPTION
123A90-DDL-TI-DD-99036	TP-UPPER GRILLAGE - PLAN VIEW
123A90-DDL-TI-DD-99037	TP-UPPER GRILLAGE - SECTIONS
123A90-DDL-TI-DD-99038	TP-UPPER GRILLAGE - SECTION AND DETAILS

REV.	DATE	DRN	CHKD	APPD	DESCRIPTION
1	25/02/2025	CM-TS	MR	DC	REVISED WHERE INDICATED
0	09/05/2024	CM-TS	MR	DC	ISSUED FOR CONSTRUCTION

CROSSWIND

ROSETTI MARINO

TITLE :

BASE LOAD POWER HUB (BLPH)
TP – UPPER GRILLAGE
ASSEMBLY

CONTRACT NO./TITLE CW-I-WP4-2023-05/HOLLANDSE KUST NOORD WIND PARK			SCALE 1:50
DRAWN CM-TS	CHECKED M.ROSSI	APPROVED D.CASADIO	DATE 25/02/2025
A1	DRAWING NO. 123A90-FDL-ST-DD-90604	SHEET 001	REV. 1