

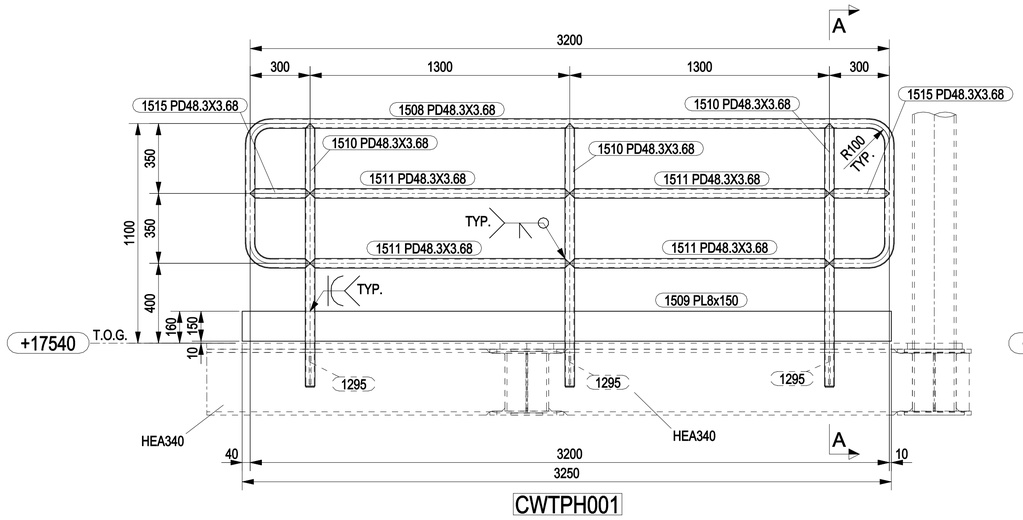


CWTPH001

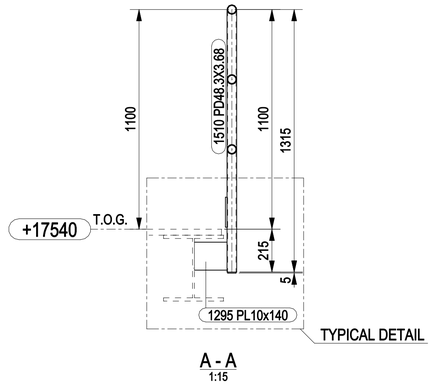


A - A
1:15


MARK	POS.	Q.TY	DENOMINATION	LENGTH (mm)	MATERIAL GRADE	STR. CAT.	WEIGHT (Kg)	P. SURF. (m^2)	NOTES
CWTPH001	1293	3	PL5x42	42	S275JR	5	0.2	0.01	
CWTPH001	1295	3	PL10x140	163	S275JR	5	5.4	0.16	
CWTPH001	1508	1	PD48.3X3.68	5028	API 5L GR B	5	19.9	0.76	
CWTPH001	1509	1	PL8x150	3250	S275JR	5	30.6	1.03	
CWTPH001	1510	3	PD48.3X3.68	1315	API 5L GR B	5	15.5	0.59	
CWTPH001	1511	4	PD48.3X3.68	1300	API 5L GR B	5	20.2	0.77	
CWTPH001	1515	2	PD48.3X3.68	300	API 5L GR B	5	2.1	0.08	
CWTPH002	1293	3	PL5x42	42	S275JR	5	0.2	0.01	
CWTPH002	1295	3	PL10x140	163	S275JR	5	5.4	0.16	
CWTPH002	1508	1	PD48.3X3.68	5028	API 5L GR B	5	19.9	0.76	
CWTPH002	1509	1	PL8x150	3250	S275JR	5	30.6	1.03	
CWTPH002	1510	3	PD48.3X3.68	1315	API 5L GR B	5	15.5	0.59	
CWTPH002	1511	4	PD48.3X3.68	1300	API 5L GR B	5	20.2	0.77	
CWTPH002	1515	2	PD48.3X3.68	300	API 5L GR B	5	2.1	0.08	
						TOTALE	187.6	6.78	

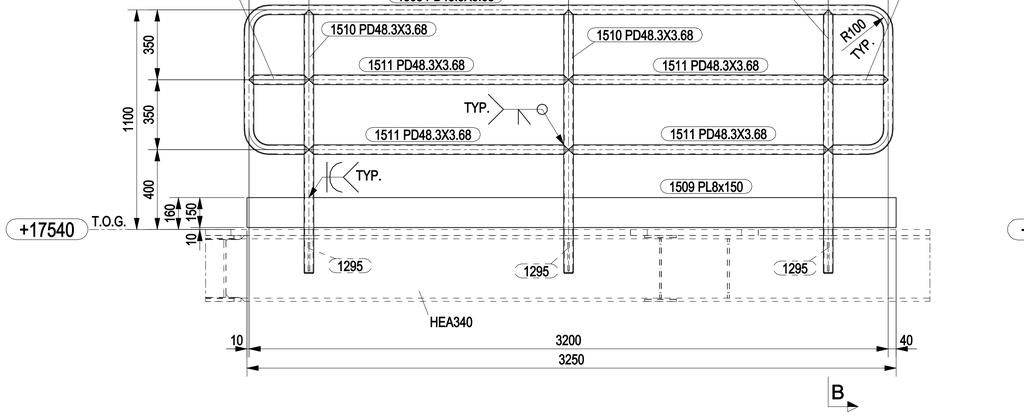

CWTPH002

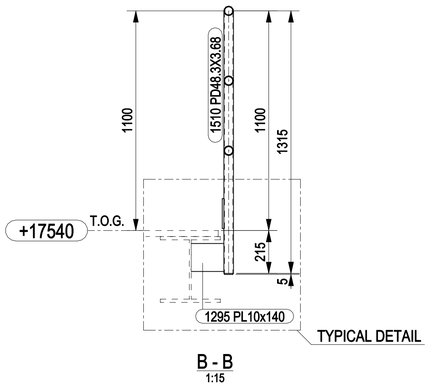

B - B
1:15

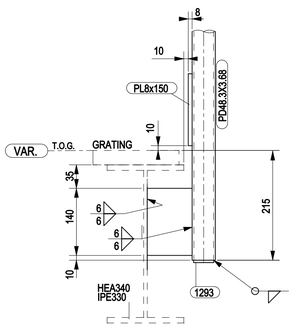


TYPICAL FIXED DETAIL
1:5

NOTES

1 – ALL DIMENSIONS AND ELEVATIONS ARE IN MILLIMETERS U.N.O.
2 – ALL ELEVATIONS ARE REFERED TO C.D.
3 – ALL HANDRAILS SHALL BE HOT DIP GALVANISED AND PAINTED

KEY PLAN

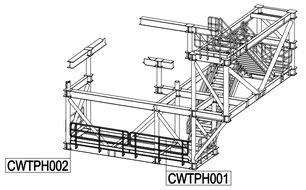

ISOMETRIC VIEW WALWKAY TP

HOLDS

REFERENCE DRAWINGS

DWG No.	DESCRIPTION
123A90-DDL-ST-DD-90037	STANDARD DRAWING - HANDRAILS
123A90-DDL-ST-DD-90090	TP WALKWAY & STAIRS - ACCESS PLATFORM

REV.	DATE	DRN	CHKD	APPD	DESCRIPTION
0	17/05/2024	CM-TS	MR	DC	ISSUED FOR CONSTRUCTION

CROSSWIND

ROSETTI MARINO

TITLE :
BASE LOAD POWER HUB (BLPH)
TP – HANDRAILS AT EL. +17540 TOG
MARK CWTPH001 – CWTPH002

CONTRACT NO./TITLE CW-I-WP4-2023-05/HOLLANDSE KUST NOORD WIND PARK | SCALE 1:15

DRAWN CM-TS | CHECKED M.ROSSI | APPROVED D.CASADIO | DATE 17/05/2024

A1 | DRAWING NO. 123A90-FDL-ST-DD-90607 | SHEET 001 | REV. 0