

MARK	POS.	Q.TY	DENOMINATION	LENGTH (mm)	MATERIAL GRADE	STR. CAT.	WEIGHT (Kg)	P. SURF. (m^2)	NOTES
CWTPH003	1293	3	PL5x42	42	S275JR	5	0.2	0.01	
CWTPH003	1295	3	PL10x140	163	S275JR	5	5.4	0.16	
CWTPH003	1510	3	PD48.3X3.68	1315	API 5L GR B	5	15.5	0.59	
CWTPH003	1515	2	PD48.3X3.68	300	API 5L GR B	5	2.1	0.08	
CWTPH003	1517	1	PD48.3X3.68	3858	API 5L GR B	5	15.2	0.58	
CWTPH003	1518	1	PL8x150	2030	S275JR	5	19.1	0.64	
CWTPH003	1519	4	PD48.3X3.68	715	API 5L GR B	5	10.8	0.42	
CWTPH004	1293	3	PL5x42	42	S275JR	5	0.2	0.01	
CWTPH004	1295	3	PL10x140	163	S275JR	5	5.4	0.16	
CWTPH004	1510	3	PD48.3X3.68	1315	API 5L GR B	5	15.5	0.59	
CWTPH004	1515	2	PD48.3X3.68	300	API 5L GR B	5	2.1	0.08	
CWTPH004	1517	1	PD48.3X3.68	3858	API 5L GR B	5	15.2	0.58	
CWTPH004	1518	1	PL8x150	2030	S275JR	5	19.1	0.64	
CWTPH004	1519	4	PD48.3X3.68	715	API 5L GR B	5	10.8	0.42	
						TOTALE	136.7	4.95	

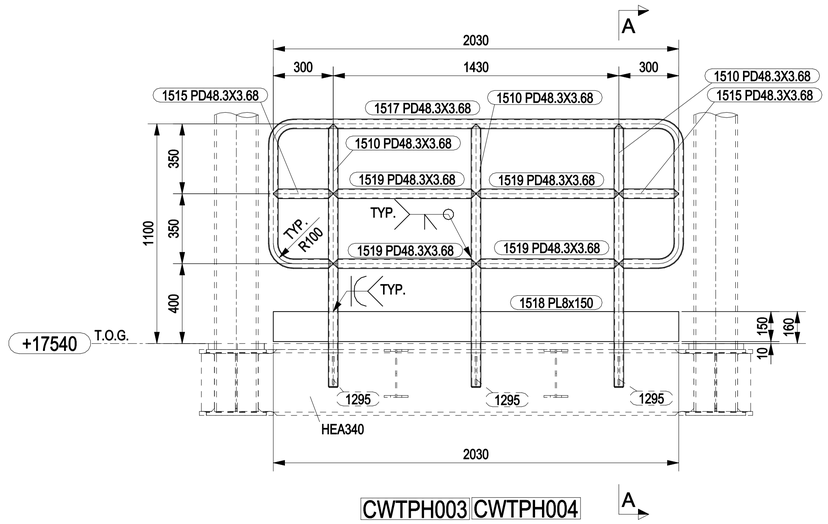


CWTPH003 CWTPH004

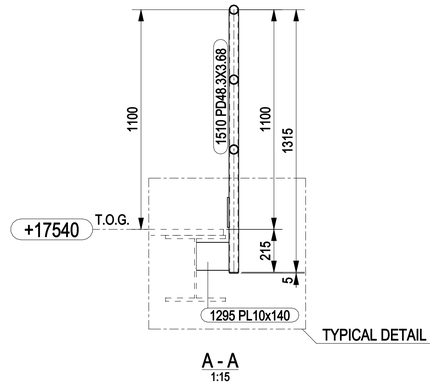

TYPICAL DETAIL

A - A
1:15

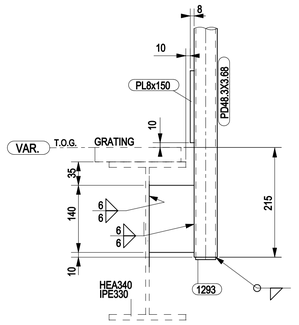


TYPICAL FIXED DETAIL
1:5

NOTES

1 – ALL DIMENSIONS AND ELEVATIONS ARE IN MILLIMETERS U.N.O.
2 – ALL ELEVATIONS ARE REFERED TO C.D.
3 – ALL HANDRAILS SHALL BE HOT DIP GALVANISED AND PAINTED

KEY PLAN

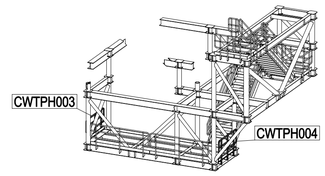

ISOMETRIC VIEW WALWKAY TP

HOLDS

REFERENCE DRAWINGS

DWG No.	DESCRIPTION
123A90-DDL-ST-DD-90037	STANDARD DRAWING - HANDRAILS
123A90-DDL-ST-DD-90090	TP WALKWAY & STAIRS - ACCESS PLATFORM

REV.	DATE	DRN	CHKD	APPD	DESCRIPTION
0	17/05/2024	CM-TS	MR	DC	ISSUED FOR CONSTRUCTION

CROSSWIND

ROSETTI MARINO

TITLE :
BASE LOAD POWER HUB (BLPH)
TP – HANDRAILS AT EL. +17540 TOG
MARK CWTPH003 – CWTPH004

CONTRACT NO./TITLE CW-I-WP4-2023-05/HOLLANDSE KUST NOORD WIND PARK			SCALE 1:15
DRAWN CM-TS	CHECKED M.ROSSI	APPROVED D.CASADIO	DATE 17/05/2024
A1	DRAWING NO. 123A90-FDL-ST-DD-90608	SHEET 001	REV. 0