


MARK	POS.	Q.TY	DENOMINATION	LENGTH (mm)	MATERIAL GRADE	STR. CAT.	WEIGHT (Kg)	P. SURF. (m^2)	NOTES
CWTPH016	1292	2	PL10x94.3	140	S275JR	5	2.1	0.06	
CWTPH016	1293	2	PL5x42	42	S275JR	5	0.1	0.01	
CWTPH016	1510	2	PD48.3X3.68	1315	API 5L GR B	5	10.3	0.39	
CWTPH016	1515	1	PD48.3X3.68	300	API 5L GR B	5	1.1	0.04	
CWTPH016	1532	2	PL8x40	40	S275JR	5	0.1	0.01	
CWTPH016	1540	1	PL8x150	1191	S275JR	5	11.2	0.38	
CWTPH016	1543	1	PD48.3X3.68	539	API 5L GR B	5	2.0	0.08	
CWTPH016	1544	1	PL8x150	354	S275JR	5	3.3	0.11	
CWTPH016	1545	1	PD48.3X3.68	3590	API 5L GR B	5	14.1	0.54	
CWTPH016	1546	2	PD48.3X3.68	683	API 5L GR B	5	5.2	0.20	
						TOTALE	49.5	1.81	

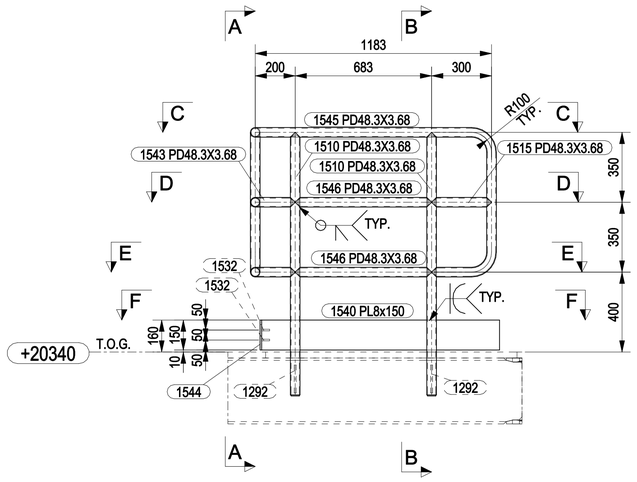


CWTPH016

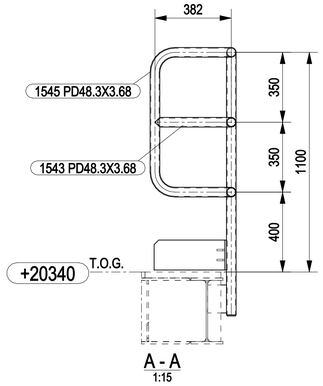


A - A
1:15

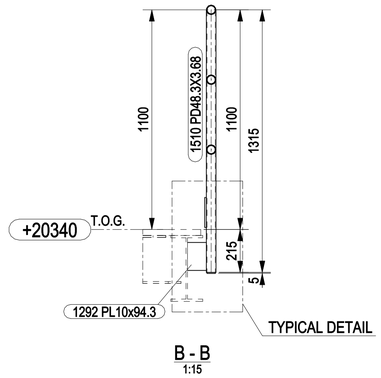


B - B
1:15

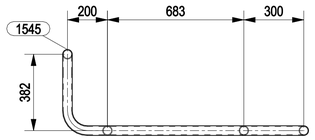


C - C
1:15

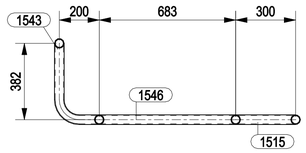


D - D
1:15

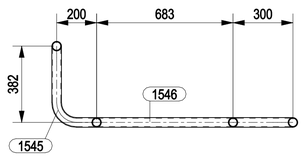

E - E
1:15

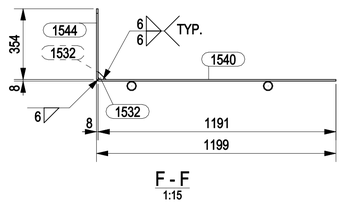

F - F
1:15

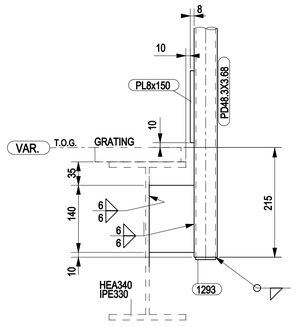


TYPICAL FIXED DETAIL
1:5

NOTES

1 – ALL DIMENSIONS AND ELEVATIONS ARE IN MILLIMETERS U.N.O.
2 – ALL ELEVATIONS ARE REFERED TO C.D.
3 – ALL HANDRAILS SHALL BE HOT DIP GALVANISED AND PAINTED

KEY PLAN

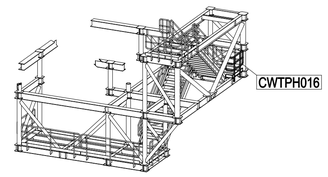

ISOMETRIC VIEW WALKWAY TP

HOLDS

REFERENCE DRAWINGS

DWG No.	DESCRIPTION
123A90-DDL-ST-DD-90037	STANDARD DRAWING - HANDRAILS
123A90-DDL-ST-DD-90090	TP WALKWAY & STAIRS - ACCESS PLATFORM

REV.	DATE	DRN	CHKD	APPD	DESCRIPTION
0	17/05/2024	CM-TS	MR	DC	ISSUED FOR CONSTRUCTION

CROSSWIND

ROSETTI MARINO

TITLE :
BASE LOAD POWER HUB (BLPH)
TP – HANDRAILS AT EL. +20340 TOG
MARK CWTPH016

CONTRACT NO./TITLE CW-I-WP4-2023-05/HOLLANDSE KUST NOORD WIND PARK | SCALE 1:15

DRAWN CM-TS | CHECKED M.ROSSI | APPROVED D.CASADIO | DATE 17/05/2024

A1 | DRAWING NO. 123A90-FDL-ST-DD-90611 | SHEET 001 | REV. 0