


MARK	POS.	Q.TY	DENOMINATION	LENGTH (mm)	MATERIAL GRADE	STR. CAT.	WEIGHT (Kg)	P. SURF. (m^2)	NOTES
CWTPH011	1292	3	PL10x94.3	140	S275JR	5	3.1	0.09	
CWTPH011	1293	3	PL5x42	42	S275JR	5	0.2	0.01	
CWTPH011	1510	3	PD48.3X3.68	1315	API 5L GR B	5	15.5	0.59	
CWTPH011	1515	1	PD48.3X3.68	300	API 5L GR B	5	1.1	0.04	
CWTPH011	1525	1	PL8x150	1659	S275JR	5	15.6	0.53	
CWTPH011	1526	2	PD48.3X3.68	1051	API 5L GR B	5	8.1	0.31	
CWTPH011	1530	1	PL8x150	374	S275JR	5	3.5	0.12	
CWTPH011	1531	1	PL8x150	262	S275JR	5	2.5	0.09	
CWTPH011	1532	2	PL8x40	40	S275JR	5	0.1	0.01	
CWTPH011	1570	1	PD48.3X3.68	138	API 5L GR B	5	0.4	0.02	
CWTPH011	1571	1	PD48.3X3.68	3656	API 5L GR B	5	14.4	0.55	
CWTPH011	1572	2	PD48.3X3.68	501	API 5L GR B	5	3.7	0.14	
						TOTALE	68.2	2.49	

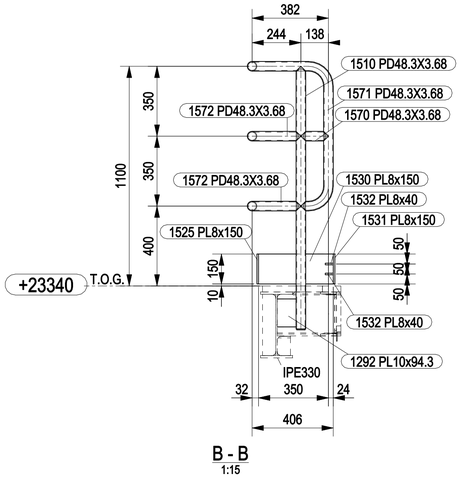


B - B
1:15

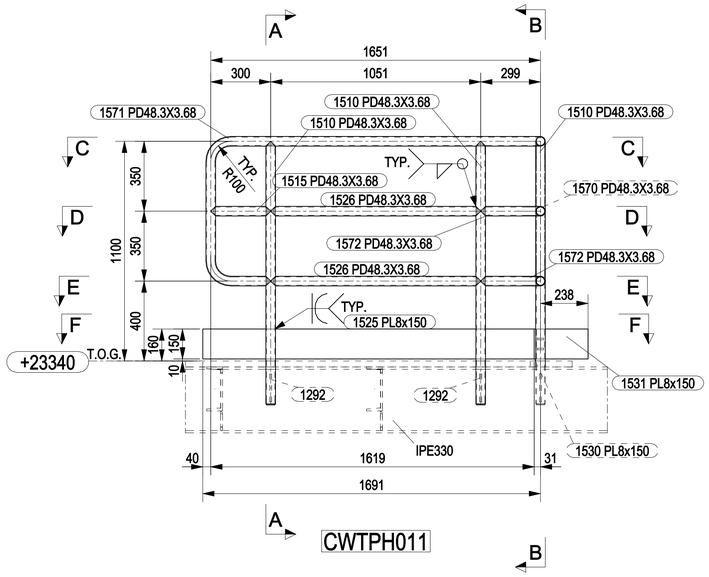


CWTPH011

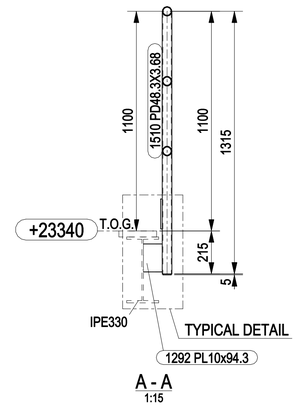


A - A
1:15

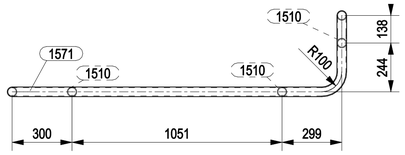


C - C
1:15

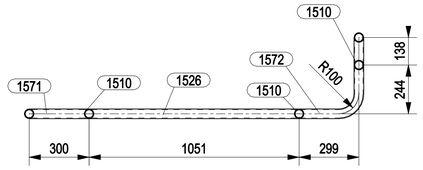


E - E
1:15

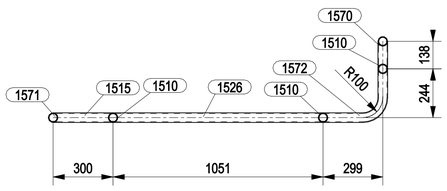

D - D
1:15

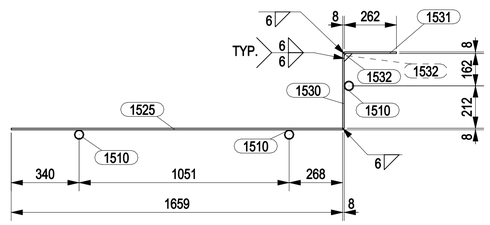

F - F
1:15

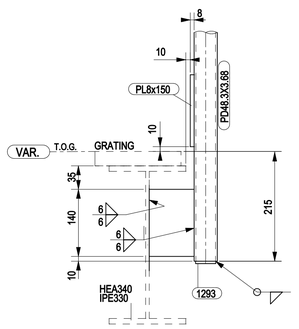


TYPICAL FIXED DETAIL
1:5

NOTES

1 – ALL DIMENSIONS AND ELEVATIONS ARE IN MILLIMETERS U.N.O.
2 – ALL ELEVATIONS ARE REFERED TO C.D.
3 – ALL HANDRAILS SHALL BE HOT DIP GALVANISED AND PAINTED

KEY PLAN

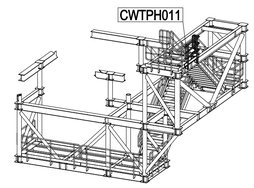

ISOMETRIC VIEW WALWKAY TP

HOLDS

REFERENCE DRAWINGS

DWG No.	DESCRIPTION
123A90-DDL-ST-DD-90037	STANDARD DRAWING - HANDRAILS
123A90-DDL-ST-DD-90090	TP WALKWAY & STAIRS - ACCESS PLATFORM

REV.	DATE	DRN	CHKD	APPD	DESCRIPTION
0	17/05/2024	CM-TS	MR	DC	ISSUED FOR CONSTRUCTION

CROSSWIND

ROSETTI MARINO

TITLE :

BASE LOAD POWER HUB (BLPH)
TP – HANDRAILS AT EL. +23340 TOG
MARK CWTPH011

CONTRACT NO./TITLE CW-I-WP4-2023-05/HOLLANDSE KUST NOORD WIND PARK			SCALE 1:15
DRAWN CM-TS	CHECKED M.ROSSI	APPROVED D.CASADIO	DATE 17/05/2024

A1	DRAWING NO. 123A90-FDL-ST-DD-90614	SHEET 001	REV. 0