

MARK	POS.	Q.TY	DENOMINATION	LENGTH (mm)	MATERIAL GRADE	STR. CAT.	WEIGHT (Kg)	P. SURF. (m^2)	NOTES
CWTPH013	1520	1	PD48.3X3.68	6566	API 5L GR B	5	25.9	0.99	
CWTPH013	1521	4	PD48.3X3.68	1081	API 5L GR B	5	16.5	0.63	
CWTPH013	1522	2	PD48.3X3.68	391	API 5L GR B	5	2.8	0.11	
CWTPH013	1523	6	PD48.3X3.68	1339	API 5L GR B	5	30.9	1.18	
CWTPH013	1524	1	PL8x150	4803	S275JR	5	44.3	1.49	
						TOTALE	120.5	4.40	

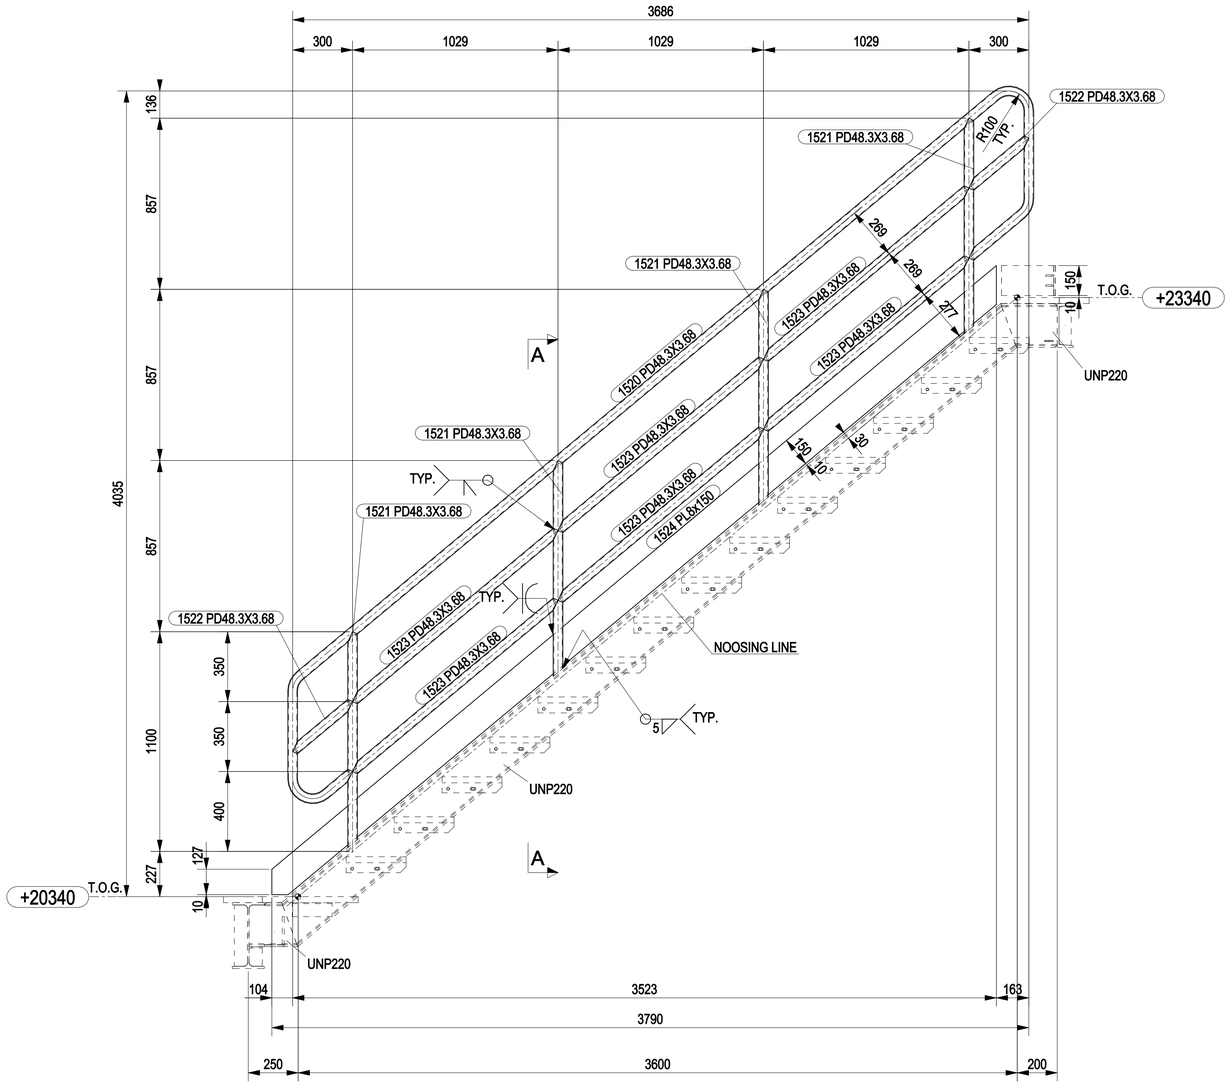

CWTPH013

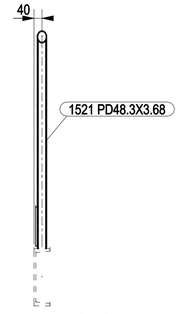


A - A
1:15

NOTES

1 – ALL DIMENSIONS AND ELEVATIONS ARE IN MILLIMETERS U.N.O.
2 – ALL ELEVATIONS ARE REFERED TO C.D.
3 – ALL HANDRAILS SHALL BE HOT DIP GALVANISED AND PAINTED

KEY PLAN

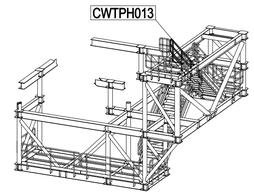

ISOMETRIC VIEW WALWKAY TP

HOLDS

REFERENCE DRAWINGS

DWG No.	DESCRIPTION
123A90-DDL-ST-DD-90037	STANDARD DRAWING - HANDRAILS
123A90-DDL-ST-DD-90090	TP WALKWAY & STAIRS - ACCESS PLATFORM

REV.	DATE	DRN	CHKD	APPD	DESCRIPTION
0	17/05/2024	CM-TS	MR	DC	ISSUED FOR CONSTRUCTION

CROSSWIND

ROSETTI MARINO

TITLE :
BASE LOAD POWER HUB (BLPH)
TP – HANDRAILS STAIR
MARK CWTPH013

CONTRACT NO./TITLE CW-I-WP4-2023-05/HOLLANDSE KUST NOORD WIND PARK			SCALE 1:15
DRAWN CM-TS	CHECKED M.ROSSI	APPROVED D.CASADIO	DATE 17/05/2024
A1	DRAWING NO. 123A90-FDL-ST-DD-90616	SHEET 001	REV. 0