


MARK	POS.	Q.TY	DENOMINATION	LENGTH (mm)	MATERIAL GRADE	STR. CAT.	WEIGHT (Kg)	P. SURF. (m^2)	NOTES
CWTPH014	1521	4	PD48.3X3.68	1081	API 5L GR B	5	16.6	0.63	
CWTPH014	1532	2	PL8x40	40	S275JR	5	0.1	0.01	
CWTPH014	1560	6	PD48.3X3.68	1268	API 5L GR B	5	29.2	1.12	
CWTPH014	1561	1	PD48.3X3.68	389	API 5L GR B	5	1.4	0.05	
CWTPH014	1562	1	PL8x150	4590	S275JR	5	42.4	1.42	
CWTPH014	1573	1	PD48.3X3.68	6863	API 5L GR B	5	27.2	1.03	
CWTPH014	1574	1	PD48.3X3.68	586	API 5L GR B	5	2.2	0.08	
CWTPH014	1575	1	PL8x150	190	S275JR	5	1.7	0.06	
						TOTALE	120.7	4.41	

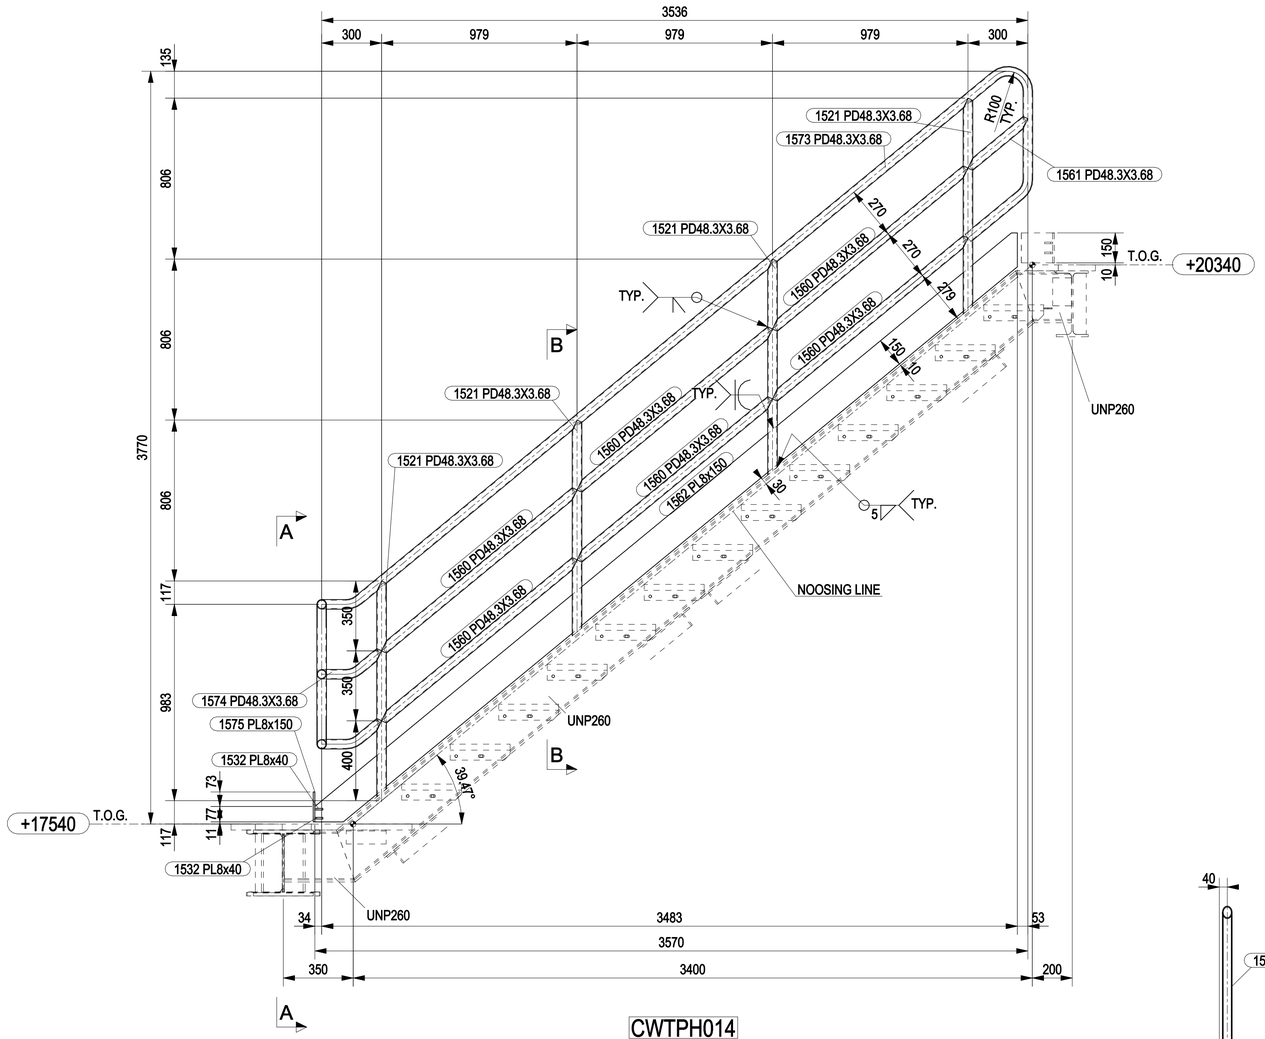

CWTPH014

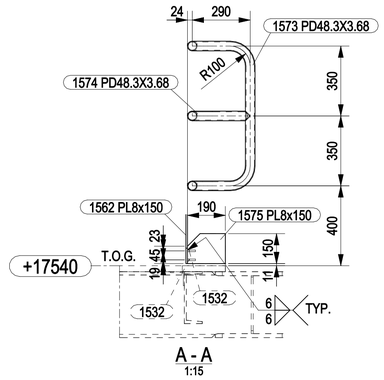

A - A
1:15

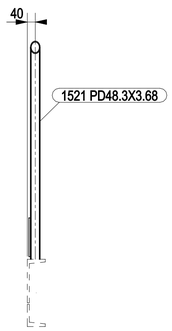


B - B
1:15

NOTES

1 – ALL DIMENSIONS AND ELEVATIONS ARE IN MILLIMETERS U.N.O.
2 – ALL ELEVATIONS ARE REFERED TO C.D.
3 – ALL HANDRAILS SHALL BE HOT DIP GALVANISED AND PAINTED

KEY PLAN

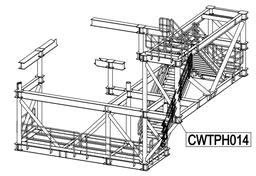

ISOMETRIC VIEW WALWKAY TP

HOLDS

REFERENCE DRAWINGS

DWG No.	DESCRIPTION
123A90-DDL-ST-DD-90037	STANDARD DRAWING - HANDRAILS
123A90-DDL-ST-DD-90090	TP WALKWAY & STAIRS - ACCESS PLATFORM

REV.	DATE	DRN	CHKD	APPD	DESCRIPTION
0	17/05/2024	CM-TS	MR	DC	ISSUED FOR CONSTRUCTION

CROSSWIND

ROSETTI MARINO

TITLE :
BASE LOAD POWER HUB (BLPH)
TP – HANDRAILS STAIR
MARK CWTPH014

CONTRACT NO./TITLE CW-I-WP4-2023-05/HOLLANDSE KUST NOORD WIND PARK			SCALE 1:15
DRAWN CM-TS	CHECKED M.ROSSI	APPROVED D.CASADIO	DATE 17/05/2024

A1	DRAWING NO. 123A90-FDL-ST-DD-90617	SHEET 001	REV. 0