

MARK	POS.	Q.TY	DENOMINATION	LENGTH (mm)	MATERIAL GRADE	STR. CAT.	WEIGHT (Kg)	P. SURF. (m^2)	NOTES
CWTPH015	1521	4	PD48.3X3.68	1081	API 5L GR B	5	16.6	0.63	
CWTPH015	1561	2	PD48.3X3.68	389	API 5L GR B	5	2.7	0.11	
CWTPH015	1563	1	PD48.3X3.68	6479	API 5L GR B	5	25.6	0.97	
CWTPH015	1564	6	PD48.3X3.68	1311	API 5L GR B	5	30.3	1.16	
CWTPH015	1565	1	PL8x150.2	4487	S275JR	5	41.2	1.39	
CWTPH015	1576	1	PL8x150	185	S275JR	5	1.7	0.06	
						TOTALE	118.1	4.31	

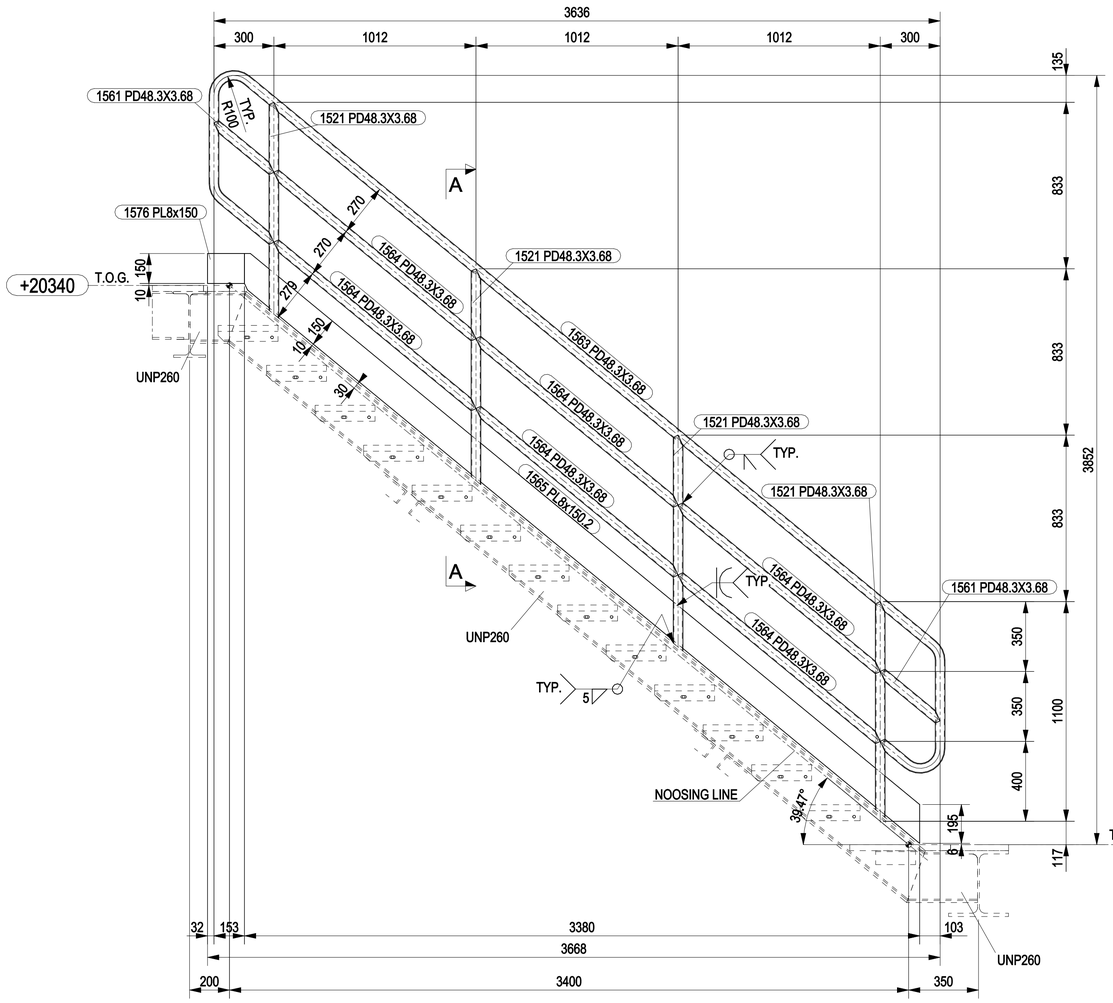


CWTPH015

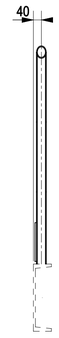

NOTES

1 – ALL DIMENSIONS AND ELEVATIONS ARE IN MILLIMETERS U.N.O.
2 – ALL ELEVATIONS ARE REFERED TO C.D.
3 – ALL HANDRAILS SHALL BE HOT DIP GALVANISED AND PAINTED

KEY PLAN

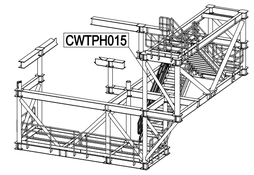

ISOMETRIC VIEW WALWKAY TP

HOLDS

REFERENCE DRAWINGS

DWG No.	DESCRIPTION
123A90-DDL-ST-DD-90037	STANDARD DRAWING - HANDRAILS
123A90-DDL-ST-DD-90090	TP WALKWAY & STAIRS - ACCESS PLATFORM

REV.	DATE	DRN	CHKD	APPD	DESCRIPTION
0	17/05/2024	CM-TS	MR	DC	ISSUED FOR CONSTRUCTION

CROSSWIND

ROSETTI MARINO

TITLE :
BASE LOAD POWER HUB (BLPH)
TP – HANDRAILS STAIR
MARK CWTPH015

CONTRACT NO./TITLE CW-I-WP4-2023-05/HOLLANDSE KUST NOORD WIND PARK			SCALE 1:15
DRAWN CM-TS	CHECKED M.ROSSI	APPROVED D.CASADIO	DATE 17/05/2024

A1	DRAWING NO. 123A90-FDL-ST-DD-90618	SHEET 001	REV. 0