
MARKS	DRAWING NUMBER	NOTES
CWTPH001	123A90-FDL-ST-DD-90607	
CWTPH002	123A90-FDL-ST-DD-90607	
CWTPH003	123A90-FDL-ST-DD-90608	
CWTPH004	123A90-FDL-ST-DD-90608	
CWTPH005	123A90-FDL-ST-DD-90612	
CWTPH006	123A90-FDL-ST-DD-90609	
CWTPH007	123A90-FDL-ST-DD-90612	
CWTPH008	123A90-FDL-ST-DD-90613	
CWTPH009	123A90-FDL-ST-DD-90609	
CWTPH010	123A90-FDL-ST-DD-90610	
CWTPH011	123A90-FDL-ST-DD-90614	
CWTPH012	123A90-FDL-ST-DD-90615	
CWTPH013	123A90-FDL-ST-DD-90616	
CWTPH014	123A90-FDL-ST-DD-90617	
CWTPH015	123A90-FDL-ST-DD-90618	
CWTPH016	123A90-FDL-ST-DD-90611	
CWTPH017	123A90-FDL-ST-DD-90747	
CWTPH018	123A90-FDL-ST-DD-90747	

1

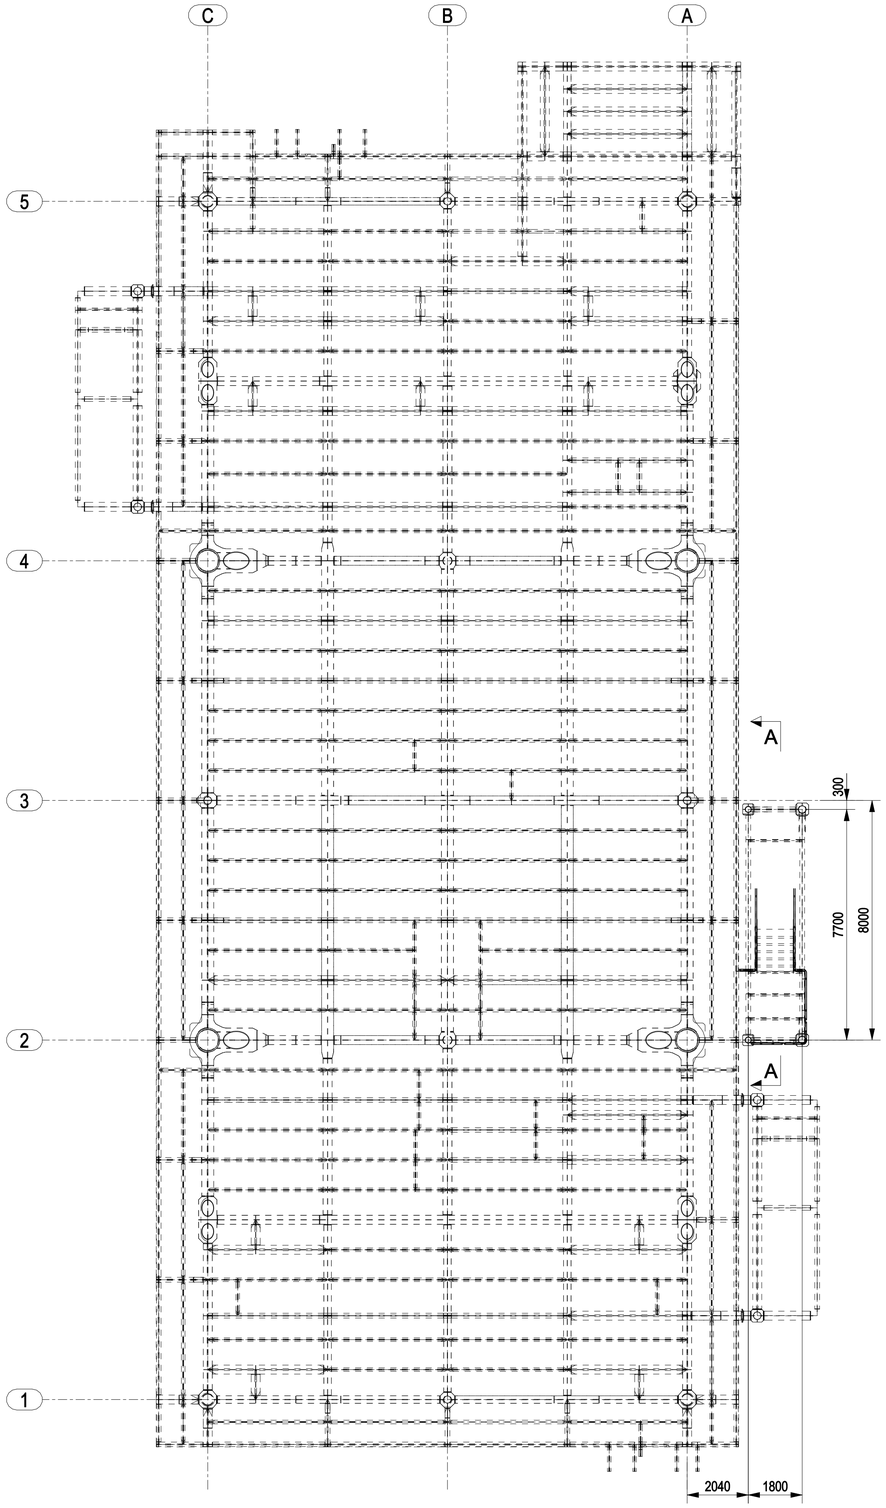


HANDRAILS WALKWAYS & STAIRS TP PLAN AT EL. +23310 TOS

NOTES

1 – ALL DIMENSIONS AND ELEVATIONS ARE IN MILLIMETERS U.N.O.
2 – ALL ELEVATIONS ARE REFERED TO C.D.
3 – FOR SECTION A–A SEE DWG 123A90–FDL–ST–DD–90620

KEY PLAN

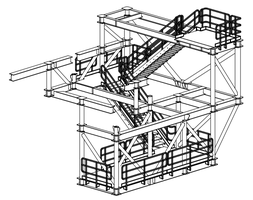

ISOMETRIC VIEW WALWKAY ACCESS PLATFORM

HOLDS

REFERENCE DRAWINGS

DWG No.	DESCRIPTION
123A90-DDL-ST-DD-90037	STANDARD DRAWING - HANDRAILS
123A90-DDL-ST-DD-90090	TP WALKWAY & STAIRS - ACCESS PLATFORM

REV.	DATE	DRN	CHKD	APPD	DESCRIPTION
1	13/09/2024	CM–TS	MR	DC	REVISED WHERE INDICATED
0	16/05/2024	CM–TS	MR	DC	ISSUED FOR CONSTRUCTION

CROSSWIND

ROSETTI MARINO

TITLE : BASE LOAD POWER HUB (BLPH)
TOP SIDES – HANDRAILS WALKWAYS & STAIRS – TP
ASSEMBLY

CONTRACT NO./TITLE CW–I–WP4–2023–05/HOLLANDSE KUST NOORD WIND PARK			SCALE 1:100
DRAWN CM–TS	CHECKED M.ROSSI	APPROVED D.CASADIO	DATE 17/09/2024

A1	DRAWING NO. 123A90–FDL–ST–DD–90619	SHEET 001	REV. 1