

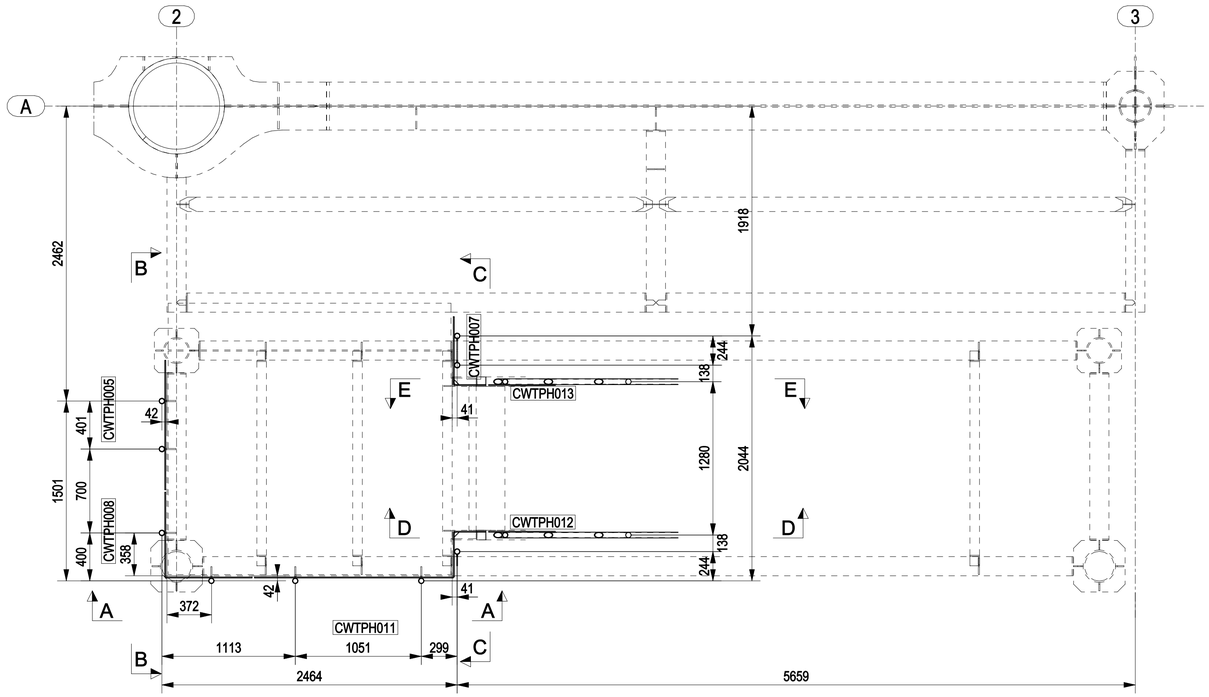



B - B
1:25
PLAN VIEW AT +23310

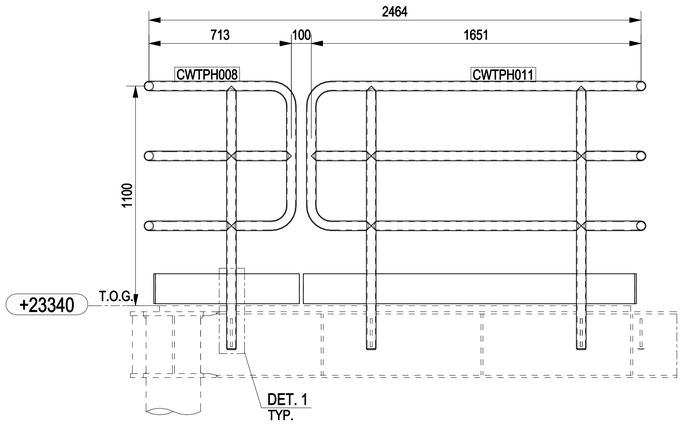


A - A
1:15

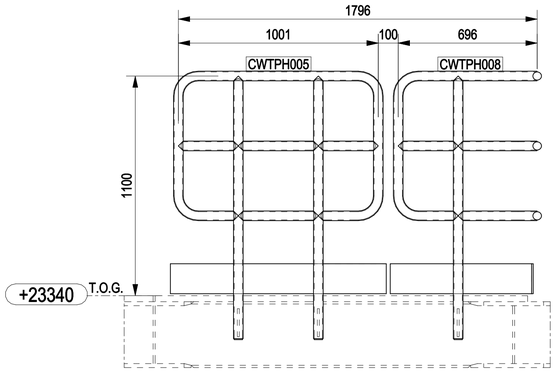

B - B
1:15

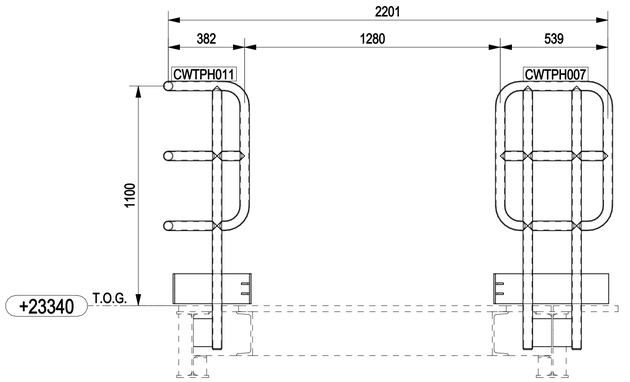

C - C
1:15

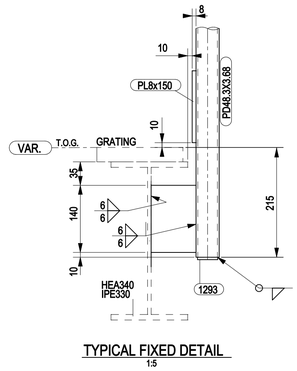


TYPICAL FIXED DETAIL
1:5

NOTES

1 – ALL DIMENSIONS AND ELEVATIONS ARE IN MILLIMETERS U.N.O.
2 – ALL ELEVATIONS ARE REFERED TO C.D.
3 – FOR DRAWING LIST SEE DWG 123A90-FDL-ST-DD-90619
4 – FOR PLAN VIEW SEE DWG 123A90-FDL-ST-DD-90620
5 – FOR SECTIONS D-D & E-E SEE DWG 123A90-FDL-ST-DD-90622

KEY PLAN

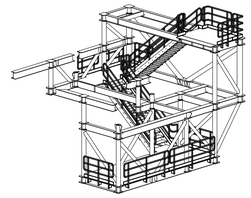

ISOMETRIC VIEW WALWKAY ACCESS PLATFORM

HOLDS

REFERENCE DRAWINGS

DWG No.	DESCRIPTION
123A90-DDL-ST-DD-90037	STANDARD DRAWING - HANDRAILS
123A90-DDL-ST-DD-90090	TP WALKWAY & STAIRS - ACCESS PLATFORM

REV.	DATE	DRN	CHKD	APPD	DESCRIPTION
0	16/05/2024	CM-TS	MR	DC	ISSUED FOR CONSTRUCTION

CROSSWIND

ROSETTI MARINO

TITLE :
BASE LOAD POWER HUB (BLPH)
TOP SIDES – HANDRAILS WALKWAYS & STAIRS – TP
ASSEMBLY

CONTRACT NO./TITLE CW-I-WP4-2023-05/HOLLANDSE KUST NOORD WIND PARK | SCALE 1:100
DRAWN CM-TS | CHECKED M.ROSSI | APPROVED D.CASADIO | DATE 16/05/2024
A1 | DRAWING NO. 123A90-FDL-ST-DD-90621 | SHEET 001 | REV. 0