
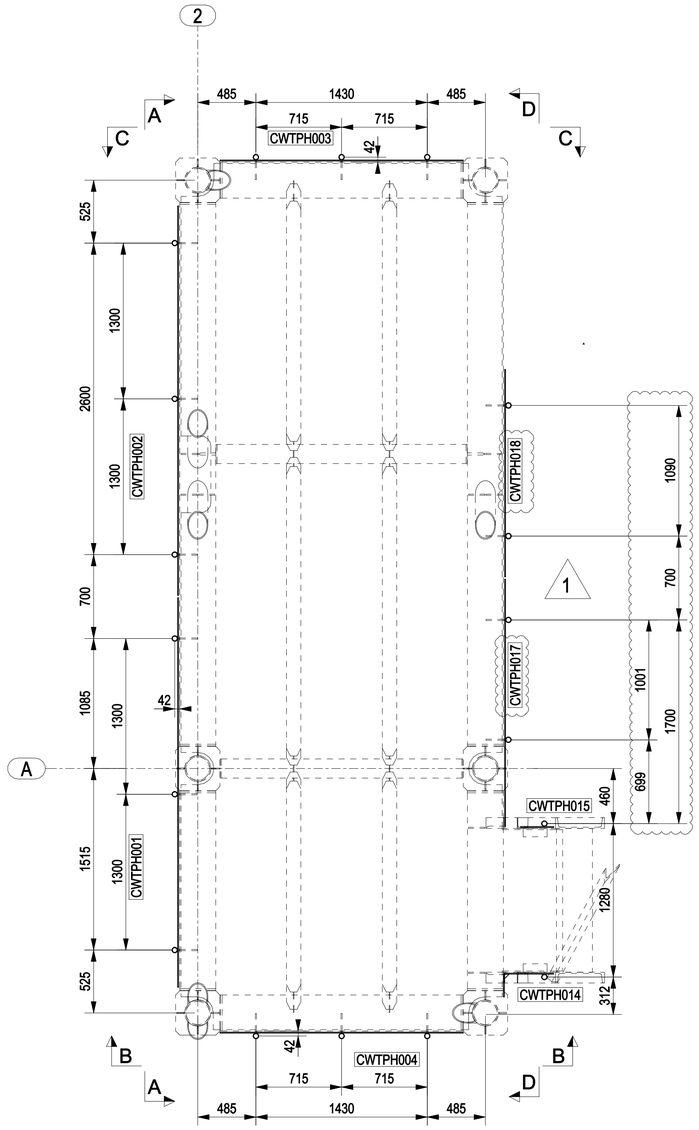


D - D
1:25
PLAN VIEW AT +17510

NOTES

1 – ALL DIMENSIONS AND ELEVATIONS ARE IN MILLIMETERS U.N.O.
2 – ALL ELEVATIONS ARE REFERED TO C.D.
3 – FOR DRAWING LIST SEE DWG 123A90-FDL-ST-DD-90619
4 – FOR PLAN VIEW SEE DWG 123A90-FDL-ST-DD-90620
5 – FOR SECTIONS A-A TO D-D SEE DWG 123A90-FDL-ST-DD-90626

KEY PLAN

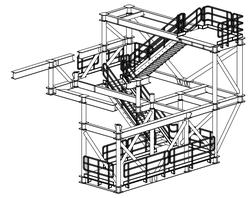

ISOMETRIC VIEW WALWKAY ACCESS PLATFORM

HOLDS

REFERENCE DRAWINGS

DWG No.	DESCRIPTION
123A90-DDL-ST-DD-90037	STANDARD DRAWING - HANDRAILS
123A90-DDL-ST-DD-90090	TP WALKWAY & STAIRS - ACCESS PLATFORM

REV.	DATE	DRN	CHKD	APPD	DESCRIPTION
1	13/09/2024	CM-TS	MR	DC	REVISED WHERE INDICATED
0	16/05/2024	CM-TS	MR	DC	ISSUED FOR CONSTRUCTION

CROSSWIND

ROSETTI MARINO

TITLE :
BASE LOAD POWER HUB (BLPH)
TOP SIDES – HANDRAILS WALKWAYS & STAIRS – TP
ASSEMBLY

CONTRACT NO./TITLE CW-I-WP4-2023-05/HOLLANDSE KUST NOORD WIND PARK		SCALE 1:100
DRAWN CM-TS	CHECKED M.ROSSI	APPROVED D.CASADIO	DATE 13/09/2024
A1	DRAWING NO. 123A90-FDL-ST-DD-90625	SHEET 001	REV. 1