


MARK	POS.	Q.TY	DENOMINATION	LENGTH (mm)	MATERIAL GRADE	STR. CAT.	WEIGHT (Kg)	P. SURF. (m^2)	NOTES
CWUTE001	1635	1	PL25x400	2800	S355J2	4	218.5	2.41	
CWUTE001	1636	1	PL15x250	2800	S355J2	4	82.4	1.49	
CWUTE001	1640	12	PL15x190	250	S355J2	4	67.1	1.30	
CWUTE002	1635	1	PL25x400	2800	S355J2	4	218.5	2.41	
CWUTE002	1636	1	PL15x250	2800	S355J2	4	82.4	1.49	
CWUTE002	1640	12	PL15x190	250	S355J2	4	67.1	1.30	
CWUTE003	1635	1	PL25x400	2800	S355J2	4	218.5	2.41	
CWUTE003	1636	1	PL15x250	2800	S355J2	4	82.4	1.49	
CWUTE003	1640	12	PL15x190	250	S355J2	4	67.1	1.30	
CWUTE004	1635	1	PL25x400	2800	S355J2	4	218.5	2.41	
CWUTE004	1636	1	PL15x250	2800	S355J2	4	82.4	1.49	
CWUTE004	1640	12	PL15x190	250	S355J2	4	67.1	1.30	
CWUTE005	1635	1	PL25x400	2800	S355J2	4	218.5	2.41	
CWUTE005	1636	1	PL15x250	2800	S355J2	4	82.4	1.49	
CWUTE005	1640	12	PL15x190	250	S355J2	4	67.1	1.30	
CWUTE006	1635	1	PL25x400	2800	S355J2	4	218.5	2.41	
CWUTE006	1636	1	PL15x250	2800	S355J2	4	82.4	1.49	
CWUTE006	1640	12	PL15x190	250	S355J2	4	67.1	1.30	
						TOTALE	2208.2	31.18	

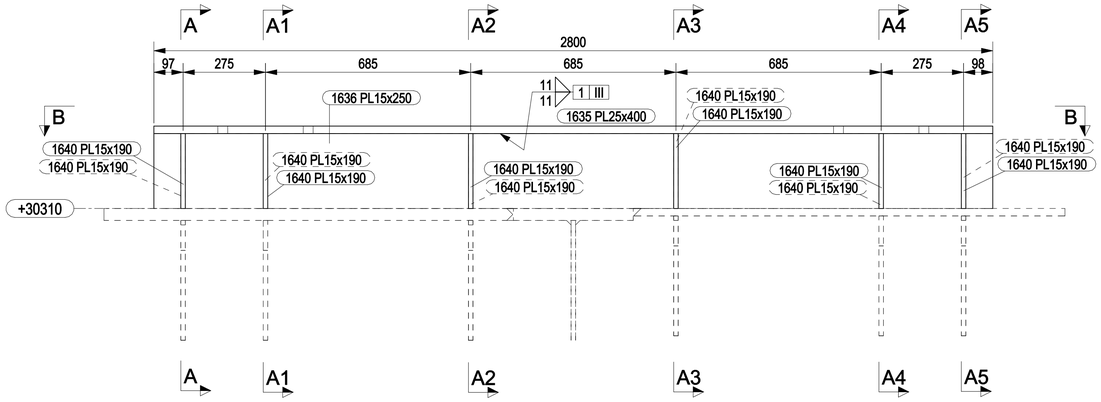

CWUTE001 CWUTE002 CWUTE003
CWUTE004 CWUTE005 CWUTE006

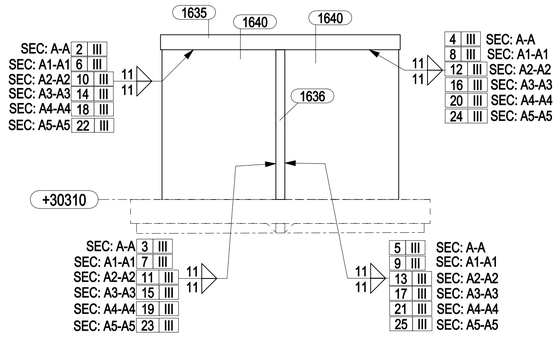

A - A TO A5 - A5
1:5

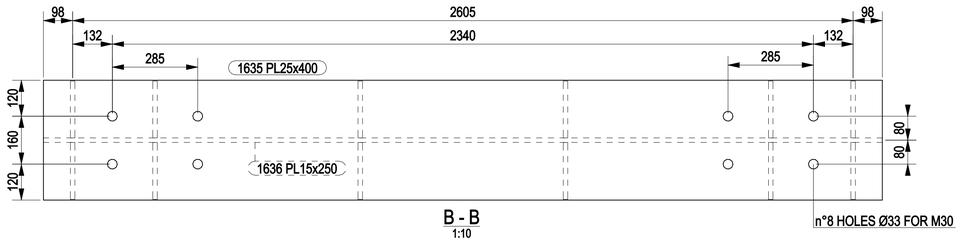


B - B
1:10

NOTES

1 – ALL DIMENSIONS AND ELEVATIONS ARE IN MILLIMETERS U.N.O.
2 – ALL ELEVATIONS ARE REFERED TO C.D.

KEY PLAN

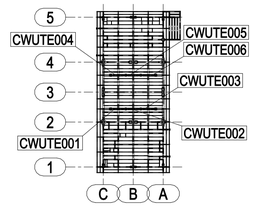

PLAN AT EL.+30310 TOS

HOLDS

REFERENCE DRAWINGS

DWG No.	DESCRIPTION

REV.	DATE	DRN	CHKD	APPD	DESCRIPTION
0	03/06/2024	CM–TS	MR	DC	ISSUED FOR CONSTRUCTION

CROSSWIND

ROSETTI MARINO

TITLE :
BASE LOAD POWER HUB (BLPH)
TOP SIDES – EQUIPMENT PLAN AT EL. +30310 TOS
MARK CWUTE001 TO CWUTE006

CONTRACT NO./TITLE CW-I-WP4-2023-05/HOLLANDSE KUST NOORD WIND PARK			SCALE 1:10
DRAWN CM–TS	CHECKED M.ROSSI	APPROVED D.CASADIO	DATE 03/06/2024

A1	DRAWING NO. 123A90–FDL–ST–DD–90640	SHEET 001	REV. 0