

MARKS	DRAWING NUMBER	NOTES
CWUTE001	123A90-FDL-ST-DD-90640	
CWUTE002	123A90-FDL-ST-DD-90640	
CWUTE003	123A90-FDL-ST-DD-90640	
CWUTE004	123A90-FDL-ST-DD-90640	
CWUTE005	123A90-FDL-ST-DD-90640	
CWUTE006	123A90-FDL-ST-DD-90640	
CWUTE007	123A90-FDL-ST-DD-90641	
CWUTE008	123A90-FDL-ST-DD-90641	
CWUTE009	123A90-FDL-ST-DD-90641	
CWUTE010	123A90-FDL-ST-DD-90641	
CWUTE011	123A90-FDL-ST-DD-90641	
CWUTE012	123A90-FDL-ST-DD-90641	
CWUTE013	123A90-FDL-ST-DD-90641	
CWUTE014	123A90-FDL-ST-DD-90641	
CWUTE015	123A90-FDL-ST-DD-90641	
CWUTE016	123A90-FDL-ST-DD-90641	
CWUTE017	123A90-FDL-ST-DD-90641	
CWUTE018	123A90-FDL-ST-DD-90641	
CWUTE019	123A90-FDL-ST-DD-90641	
CWUTE020	123A90-FDL-ST-DD-90641	
CWUTE021	123A90-FDL-ST-DD-90641	
CWUTE022	123A90-FDL-ST-DD-90641	
CWUTE023	123A90-FDL-ST-DD-90641	
CWUTE024	123A90-FDL-ST-DD-90641	
CWUTE025	123A90-FDL-ST-DD-90641	
CWUTE026	123A90-FDL-ST-DD-90641	
CWUTE027	123A90-FDL-ST-DD-90641	
CWUTE028	123A90-FDL-ST-DD-90641	
CWUTE029	123A90-FDL-ST-DD-90641	
CWUTE030	123A90-FDL-ST-DD-90641	
CWUTE031	123A90-FDL-ST-DD-90641	
CWUTE032	123A90-FDL-ST-DD-90641	
CWUTE033	123A90-FDL-ST-DD-90641	
CWUTE034	123A90-FDL-ST-DD-90641	
CWUTE035	123A90-FDL-ST-DD-90641	
CWUTE036	123A90-FDL-ST-DD-90641	
CWUTE037	123A90-FDL-ST-DD-90641	
CWUTE038	123A90-FDL-ST-DD-90641	
CWUTE039	123A90-FDL-ST-DD-90641	
CWUTE040	123A90-FDL-ST-DD-90641	
CWUTE041	123A90-FDL-ST-DD-90641	
CWUTE042	123A90-FDL-ST-DD-90641	
CWUTE043	123A90-FDL-ST-DD-90641	
CWUTE044	123A90-FDL-ST-DD-90641	
CWUTE045	123A90-FDL-ST-DD-90641	
CWUTE046	123A90-FDL-ST-DD-90641	

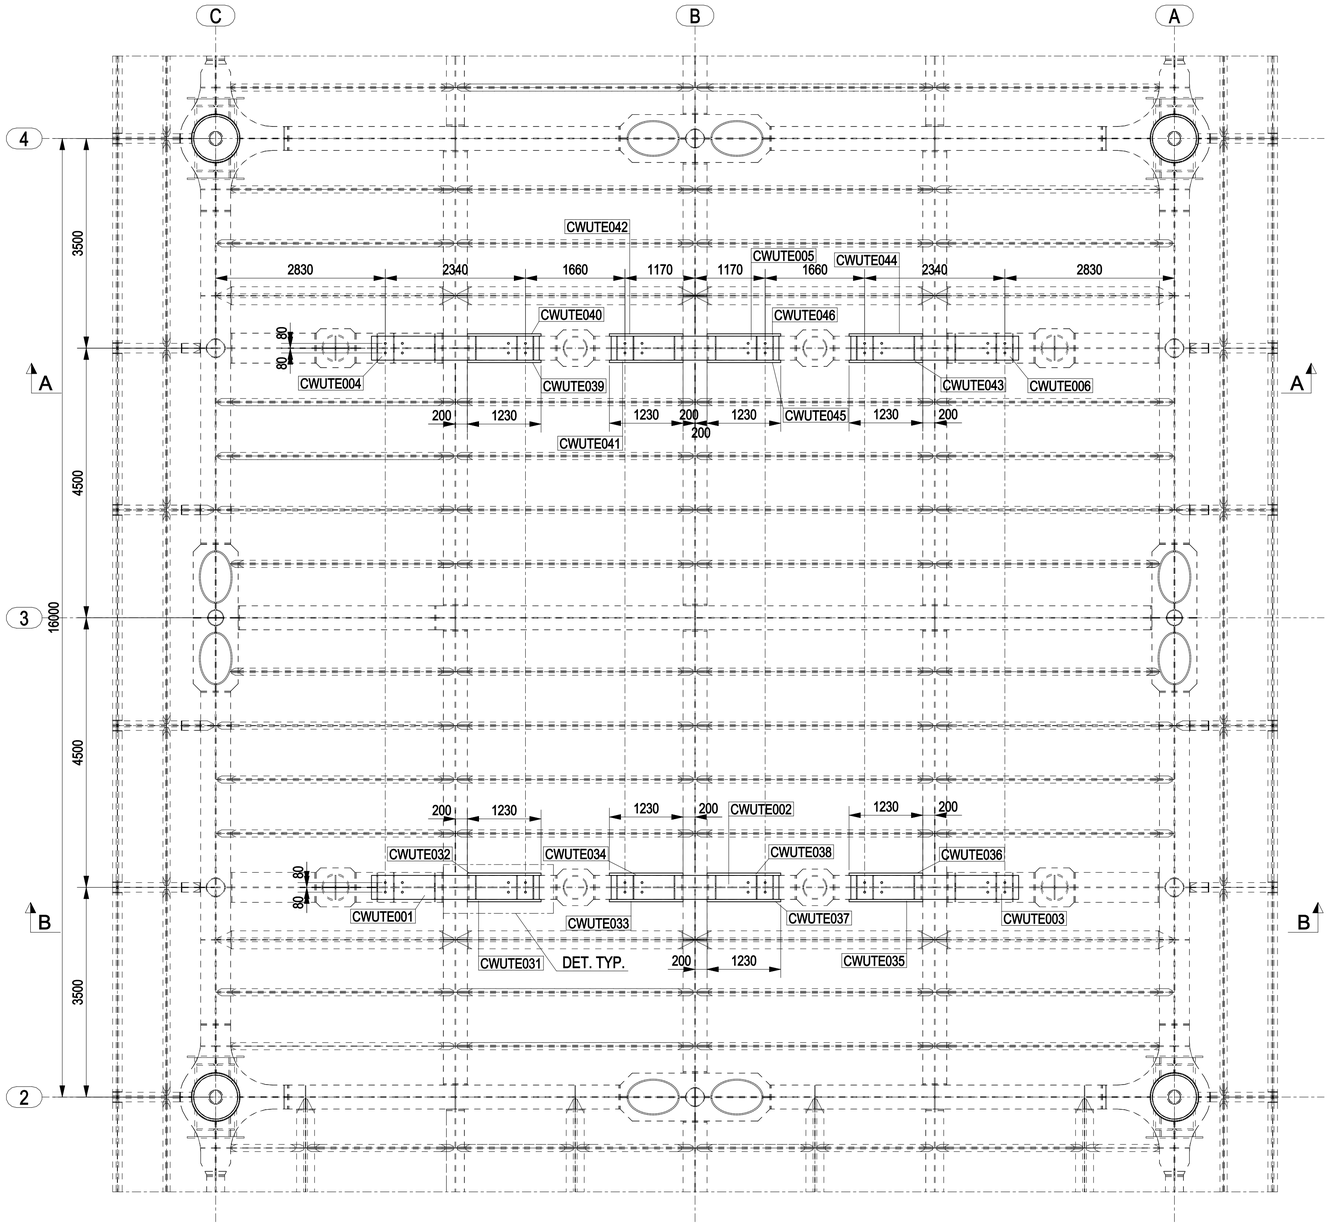

PLAN AT EL.+30310 TOS

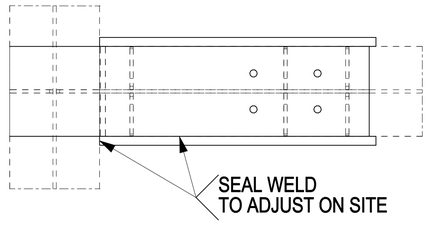


DETAIL TYP.

NOTES

1 – ALL DIMENSIONS AND ELEVATIONS ARE IN MILLIMETERS U.N.O.
2 – ALL ELEVATIONS ARE REFERED TO C.D.
3 – FOR SECTIONS A-A & B-B SEE DWG 123A90-FDL-ST-DD-90643 & 90644

KEY PLAN

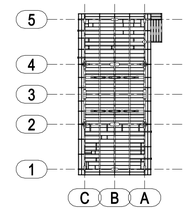

PLAN AT EL.+30310 TOS

HOLDS

REFERENCE DRAWINGS

DWG No.	DESCRIPTION

REV.	DATE	DRN	CHKD	APPD	DESCRIPTION
0	05/06/2024	CM-TS	MR	DC	ISSUED FOR CONSTRUCTION

CROSSWIND

ROSETTI MARINO

TITLE :
BASE LOAD POWER HUB (BLPH)
TOP SIDES – EQUIPMENT PLAN AT EL. +30310 TOS
ASSEMBLY EQUIPMENT

CONTRACT NO./TITLE CW-I-WP4-2023-05/HOLLANDSE KUST NOORD WIND PARK			SCALE 1:50
DRAWN CM-TS	CHECKED M.ROSSI	APPROVED D.CASADIO	DATE 05/06/2024

A1	DRAWING NO. 123A90-FDL-ST-DD-90642	SHEET 001	REV. 0