

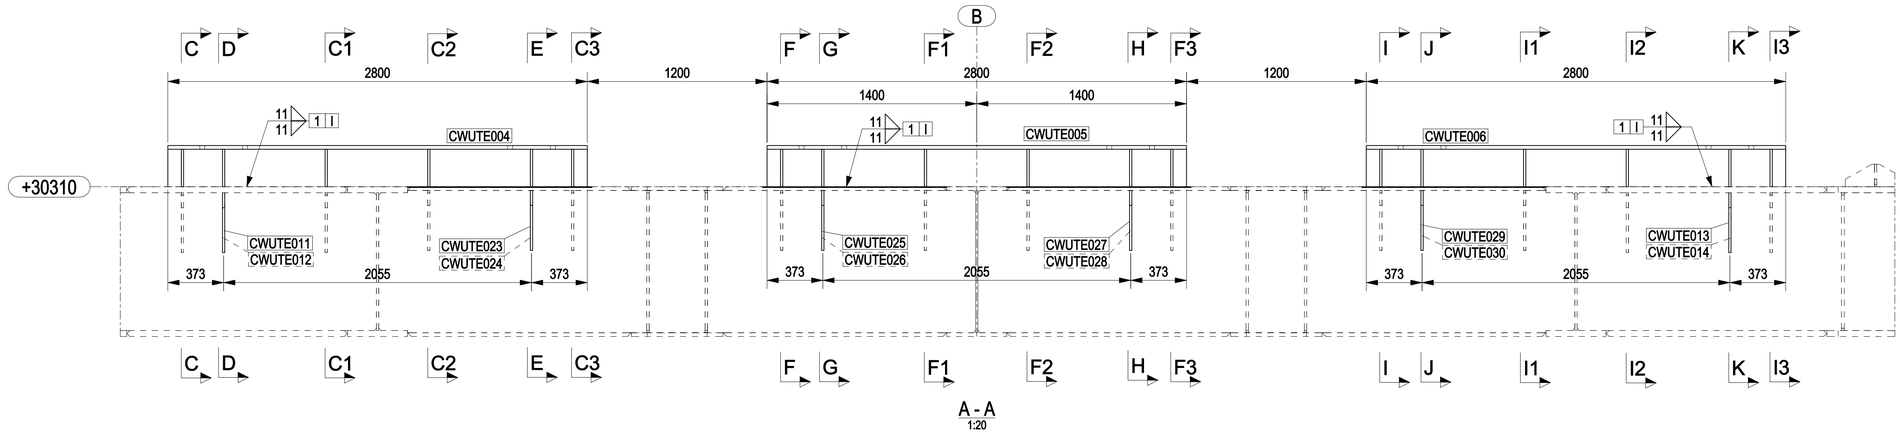



A - A
1:20

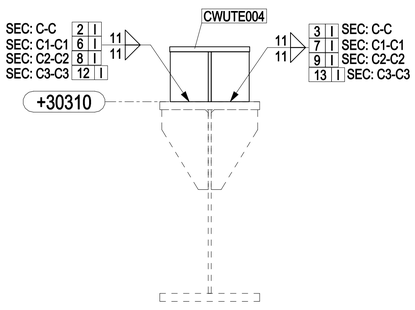


C - C TO C3 - C3
1:15

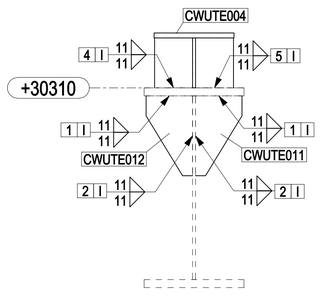


D - D
1:15

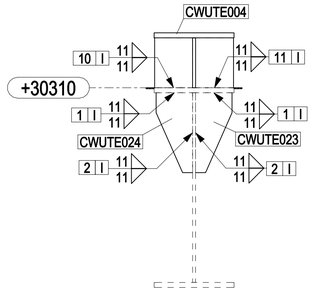


E - E
1:15

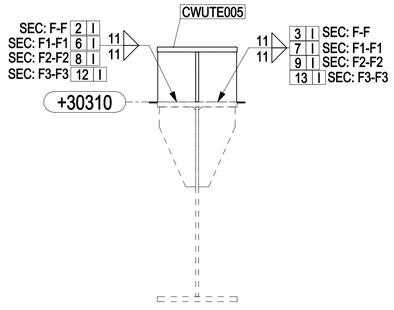


F - F TO F3 - F3
1:15

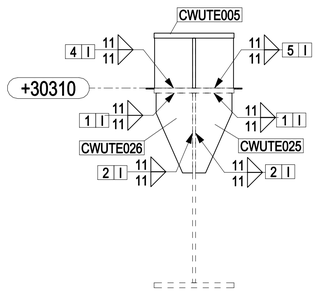


G - G
1:15

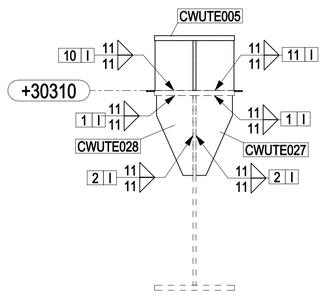


H - H
1:15

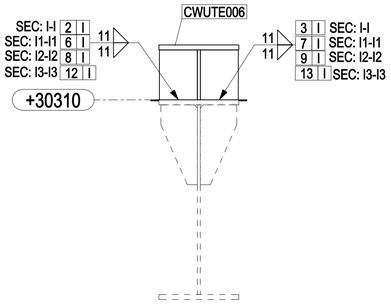

I - I TO I3 - I3
1:15

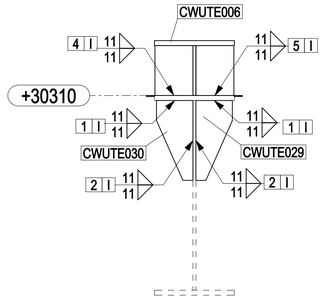

J - J
1:15

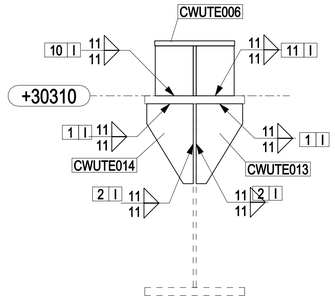


K - K
1:15

NOTES

1 – ALL DIMENSIONS AND ELEVATIONS ARE IN MILLIMETERS U.N.O.
2 – ALL ELEVATIONS ARE REFERED TO C.D.
3 – FOR PLAN VIEW & DRAWIGNS LIST SEE DWG 123A90–FDL–ST–DD–90642

KEY PLAN

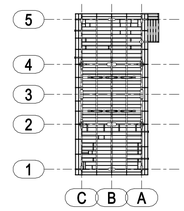

PLAN AT EL.+30310 TOS

HOLDS

REFERENCE DRAWINGS

DWG No.	DESCRIPTION

REV.	DATE	DRN	CHKD	APPD	DESCRIPTION
0	05/06/2024	CM–TS	MR	DC	ISSUED FOR CONSTRUCTION

CROSSWIND

ROSETTI MARINO

TITLE :
BASE LOAD POWER HUB (BLPH)
TOP SIDES – EQUIPMENT PLAN AT EL. +30310 TOS
ASSEMBLY EQUIPMENT

CONTRACT NO./TITLE CW–I–WP4–2023–05/HOLLANDSE KUST NOORD WIND PARK			SCALE 1:50
DRAWN CM–TS	CHECKED M.ROSSI	APPROVED D.CASADIO	DATE 05/06/2024

A1	DRAWING NO. 123A90–FDL–ST–DD–90643	SHEET 001	REV. 0