

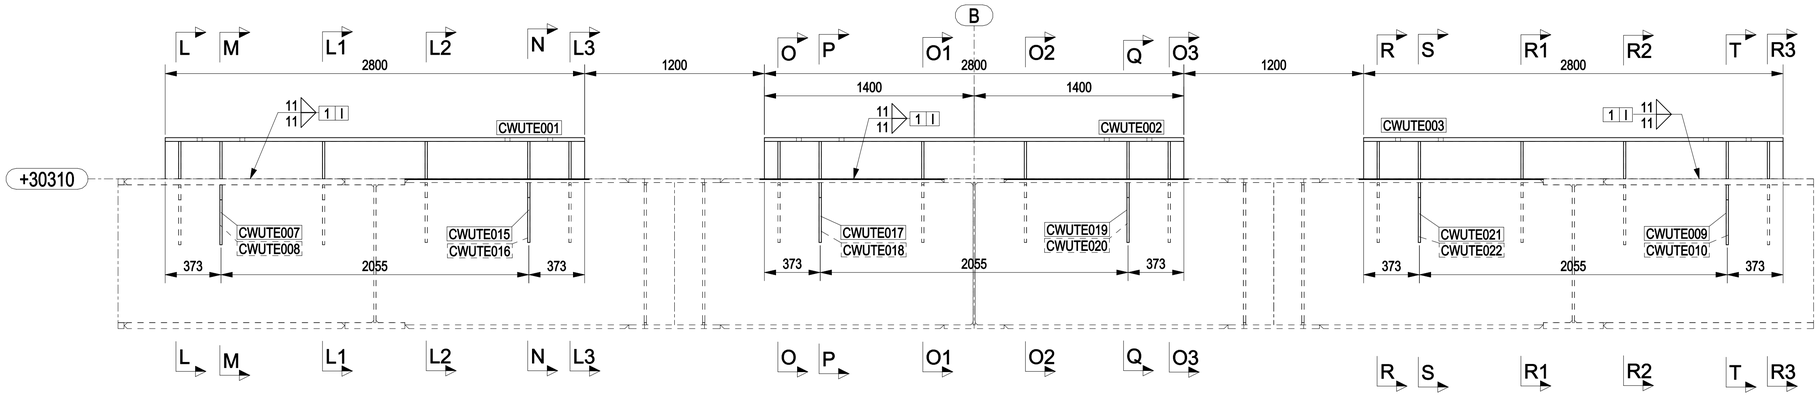



B - B
1:20

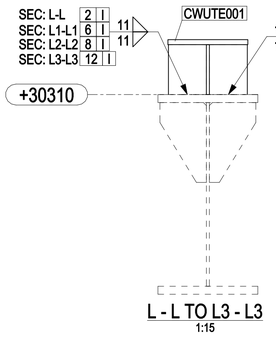


L - L TO L3 - L3
1:15

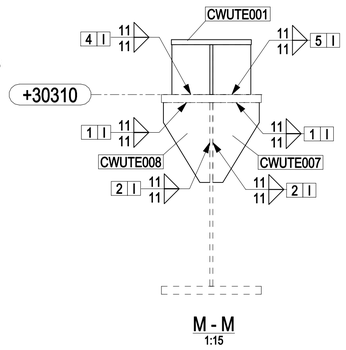


M - M
1:15

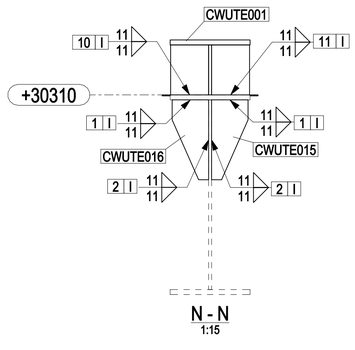


N - N
1:15

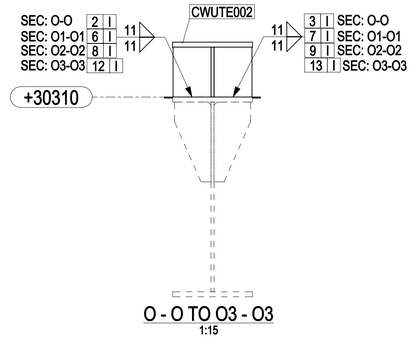


O - O TO O3 - O3
1:15

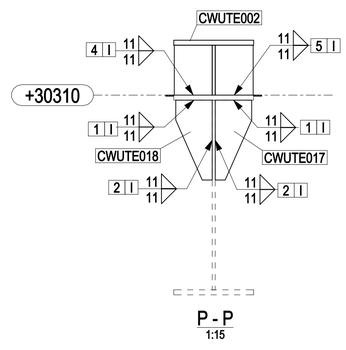


P - P
1:15

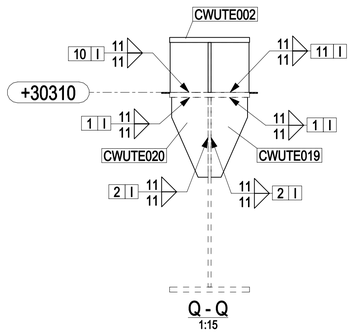


Q - Q
1:15

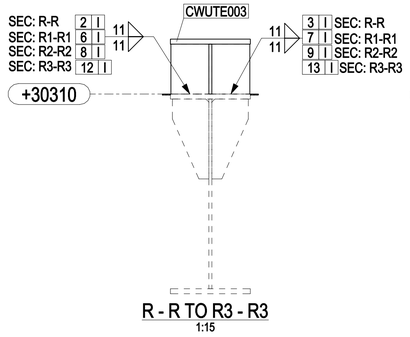

R - R TO R3 - R3
1:15

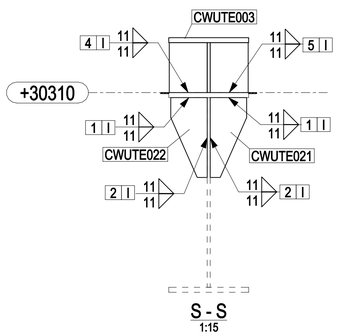

S - S
1:15

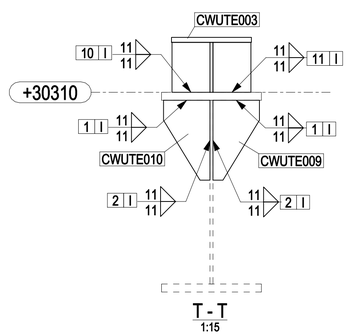


T - T
1:15

NOTES

1 – ALL DIMENSIONS AND ELEVATIONS ARE IN MILLIMETERS U.N.O.
2 – ALL ELEVATIONS ARE REFERED TO C.D.
3 – FOR PLAN VIEW & DRAWIGNS LIST SEE DWG 123A90-FDL-ST-DD-90642

KEY PLAN

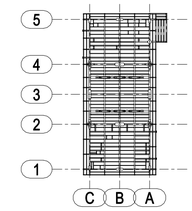

PLAN AT EL.+30310 TOS

HOLDS

REFERENCE DRAWINGS

DWG No.	DESCRIPTION

REV.	DATE	DRN	CHKD	APPD	DESCRIPTION
0	05/06/2024	CM-TS	MR	DC	ISSUED FOR CONSTRUCTION

CROSSWIND

ROSETTI MARINO

TITLE :
BASE LOAD POWER HUB (BLPH)
TOP SIDES – EQUIPMENT PLAN AT EL. +30310 TOS
ASSEMBLY EQUIPMENT

CONTRACT NO./TITLE CW-I-WP4-2023-05/HOLLANDSE KUST NOORD WIND PARK			SCALE 1:50
DRAWN CM-TS	CHECKED M.ROSSI	APPROVED D.CASADIO	DATE 05/06/2024
A1	DRAWING NO. 123A90-FDL-ST-DD-90644	SHEET 001	REV. 0