


MARK	POS.	Q.TY	DENOMINATION	LENGTH (mm)	MATERIAL GRADE	STR. CAT.	WEIGHT (Kg)	P. SURF. (m^2)	NOTES
CWUF049	1643	1	PL8x1571	4918	S355J2	5	485.2	15.56	
CWUF050	1644	1	PL8x1694	2694	S355J2	5	286.6	9.20	
CWUF051	1668	1	PL8x1571	5708	S355J2	5	563.1	18.05	
						TOTALE	1335.0	42.81	

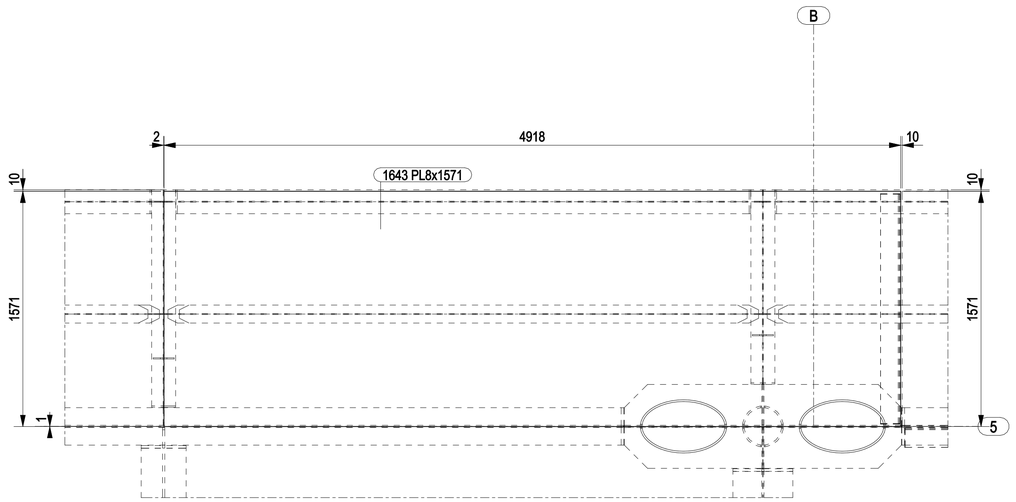

CWUF049

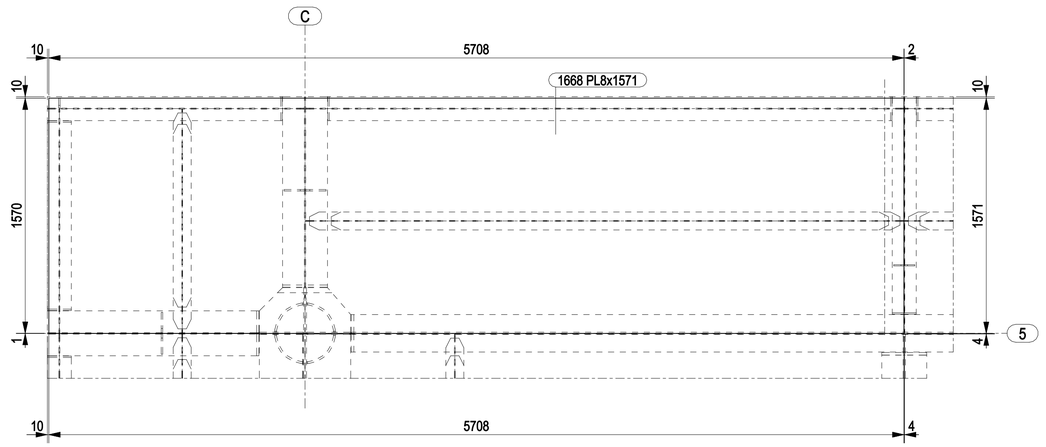

CWUF051

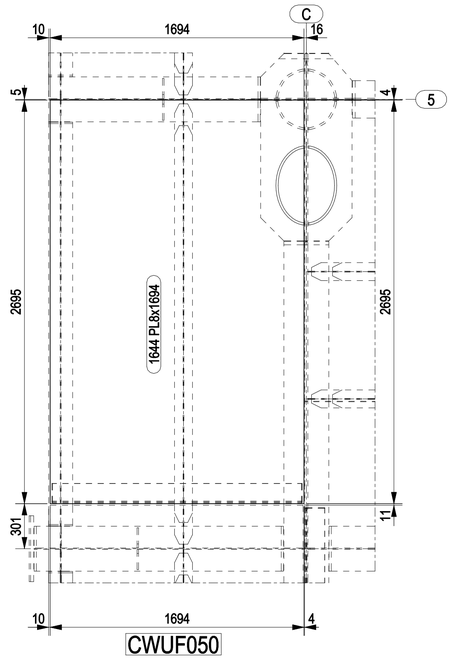


CWUF050

NOTES

1 – ALL DIMENSIONS AND ELEVATIONS ARE IN MILLIMETERS U.N.O.
2 – ALL ELEVATIONS ARE REFERED TO C.D.

KEY PLAN

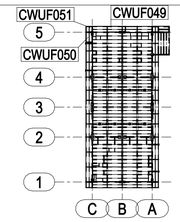

PLAN AT EL.+30310 TOS

HOLDS

REFERENCE DRAWINGS

DWG No.	DESCRIPTION
123A90-DDL-ST-DD-90060	TOPSIDE-FLOORING PLAN AT EL.+30310 T.O.S.

REV.	DATE	DRN	CHKD	APPD	DESCRIPTION
0	07/06/2024	CM-TS	MR	DC	ISSUED FOR CONSTRUCTION

CROSSWIND

ROSETTI MARINO

TITLE :
BASE LOAD POWER HUB (BLPH)
TOP SIDES – FLOORING PLAN AT EL. +30318 TOP
MARK CWUF049 TO CWUF051

CONTRACT NO./TITLE CW-I-WP4-2023-05/HOLLANDSE KUST NOORD WIND PARK			SCALE 1:20
DRAWN CM-TS	CHECKED M.ROSSI	APPROVED D.CASADIO	DATE 07/06/2024

A1	DRAWING NO. 123A90-FDL-ST-DD-90646	SHEET 001	REV. 0