


MARK	POS.	Q.TY	DENOMINATION	LENGTH (mm)	MATERIAL GRADE	STR. CAT.	WEIGHT (Kg)	P. SURF. (m^2)	NOTES
CWLHAT001	1672	1	IPE240	303	S355J2	4	7.9	0.28	
CWLHAT002	1672	1	IPE240	303	S355J2	4	7.9	0.28	
CWLHAT003	1673	1	IPE240	399	S355J2	4	9.5	0.37	
CWLHAT004	1673	1	IPE240	399	S355J2	4	9.5	0.37	
CWLHAT005	1674	1	Ø406.4X9.52	1485	API5LX52	4	138.0	1.91	
CWLHAT005	1900	1	FLG SLIP-ON 16" RAT 150#	-	API5LX52	3	-	-	
CWLHAT006	1674	1	Ø406.4X9.52	1485	API5LX52	4	138.0	1.91	
CWLHAT006	1900	1	FLG SLIP-ON 16" RAT 150#	-	API5LX52	3	-	-	
CWLHAT007	1675	1	PL4x145.7	2280	S275JR	5	9.7	0.64	
CWLHAT008	1675	1	PL4x145.7	2280	S275JR	5	9.7	0.64	
CWLHAT009	1676	1	PL4x145.7	2480	S275JR	5	10.6	0.70	
CWLHAT010	1676	1	PL4x145.7	2480	S275JR	5	10.6	0.70	
						TOTALE	351.6	7.79	

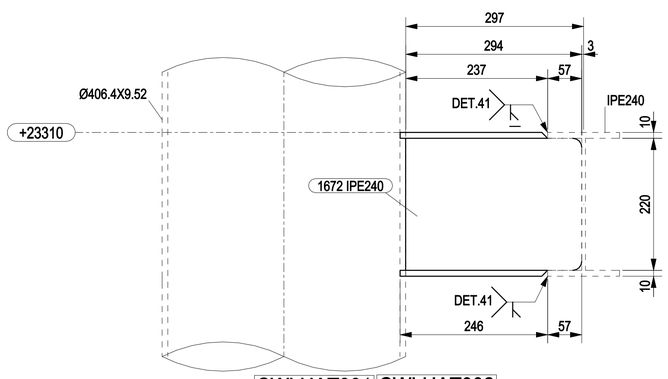


CWLHAT001 CWLHAT002

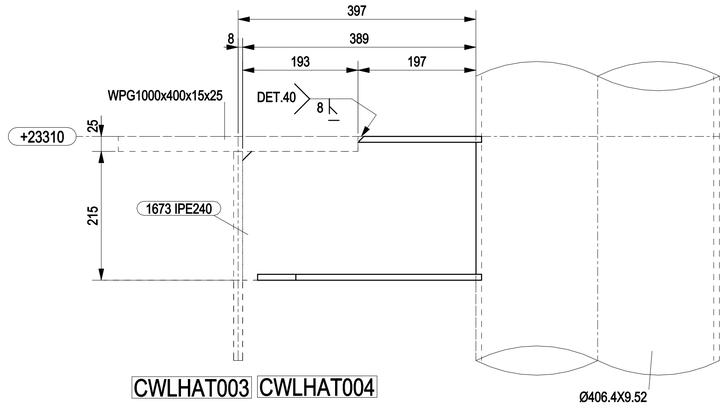


CWLHAT003 CWLHAT004

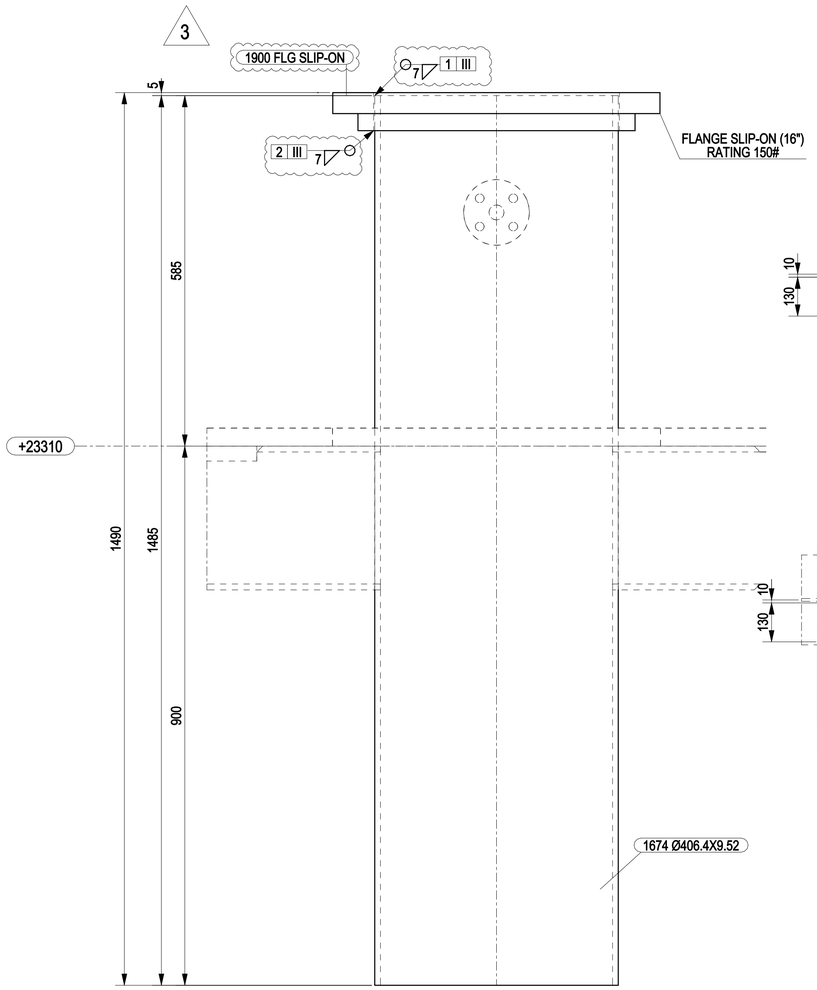

CWLHAT005 CWLHAT006

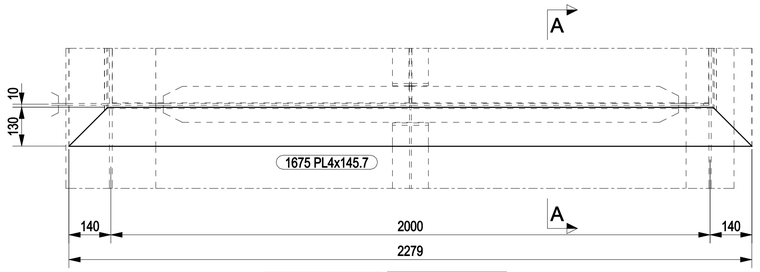


CWLHAT007 CWLHAT008

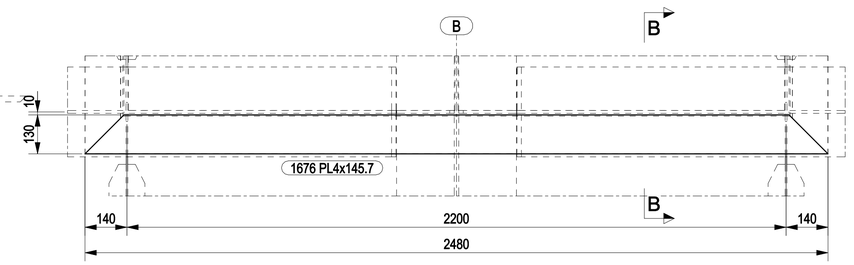

CWLHAT009 CWLHAT010



A - A
1:5

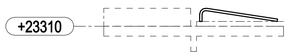


B - B
1:5

3

NOTES

1 – ALL DIMENSIONS AND ELEVATIONS ARE IN MILLIMETERS U.N.O.
2 – ALL ELEVATIONS ARE REFERED TO C.D.

KEY PLAN

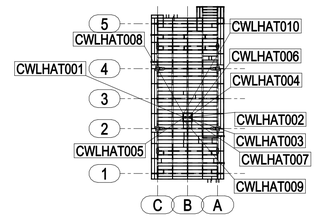


PLAN AT EL.+23310 TOS


HOLDS

REFERENCE DRAWINGS

DWG No.	DESCRIPTION
123A90-DDL-ST-DD-90124	LOWER DECK - CAISSON HATCH - ASSEMBLY AND DETAILS

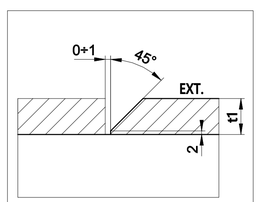

DETAIL 41

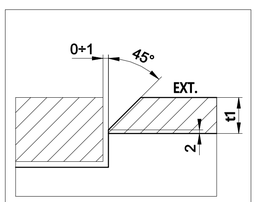

DETAIL 40

REV.	DATE	DRN	CHKD	APPD	DESCRIPTION
3	10/09/2024	CM–TS	MR	DC	REVISED WHERE INDICATED
2	28/08/2024	CM–TS	MR	DC	REVISED WHERE INDICATED
1	04/07/2024	CM–TS	MR	DC	REVISED WHERE INDICATED
0	07/06/2024	CM–TS	MR	DC	ISSUED FOR CONSTRUCTION

CROSSWIND

ROSETTI MARINO

TITLE :
BASE LOAD POWER HUB (BLPH)
TOP SIDES – CAISSON HATCH PLAN AT EL. +23310 TOS
MARKS CWLHAT001 TO CWLHAT010

CONTRACT NO./TITLE CW–I–WP4–2023–05/HOLLANDSE KUST NOORD WIND PARK			SCALE 1:10
DRAWN CM–TS	CHECKED M.ROSSI	APPROVED D.CASADIO	DATE 10/09/2024

A1	DRAWING NO. 123A90–FDL–ST–DD–90647	SHEET 001	REV. 3