

MARKS	DRAWING NUMBER	NOTES
CWLHAT001	123A90-FDL-ST-DD-90647	
CWLHAT002	123A90-FDL-ST-DD-90647	
CWLHAT003	123A90-FDL-ST-DD-90647	
CWLHAT004	123A90-FDL-ST-DD-90647	
CWLHAT005	123A90-FDL-ST-DD-90647	
CWLHAT006	123A90-FDL-ST-DD-90647	
CWLHAT007	123A90-FDL-ST-DD-90647	
CWLHAT008	123A90-FDL-ST-DD-90647	
CWLHAT009	123A90-FDL-ST-DD-90647	
CWLHAT010	123A90-FDL-ST-DD-90647	
CWLHAT011	123A90-FDL-ST-DD-90667	
CWLHAT012	123A90-FDL-ST-DD-90667	
CWLHAT013	123A90-FDL-ST-DD-90667	
CWLHAT014	123A90-FDL-ST-DD-90667	

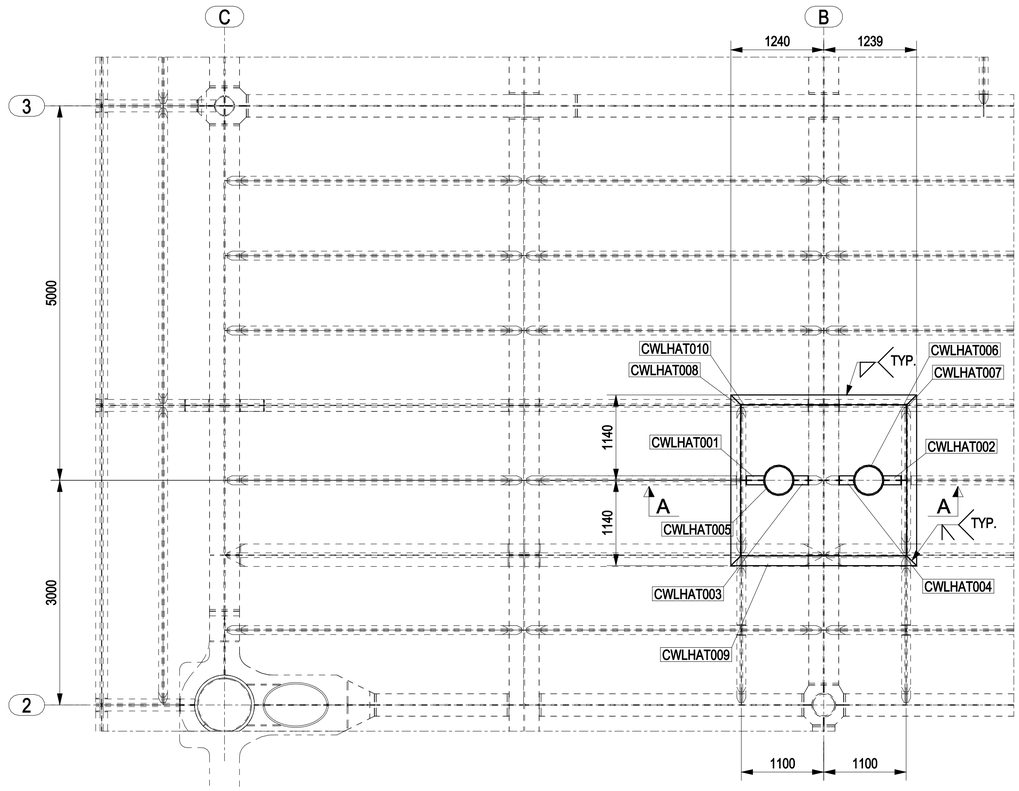

ASSEMBLY CAISSON HATCH

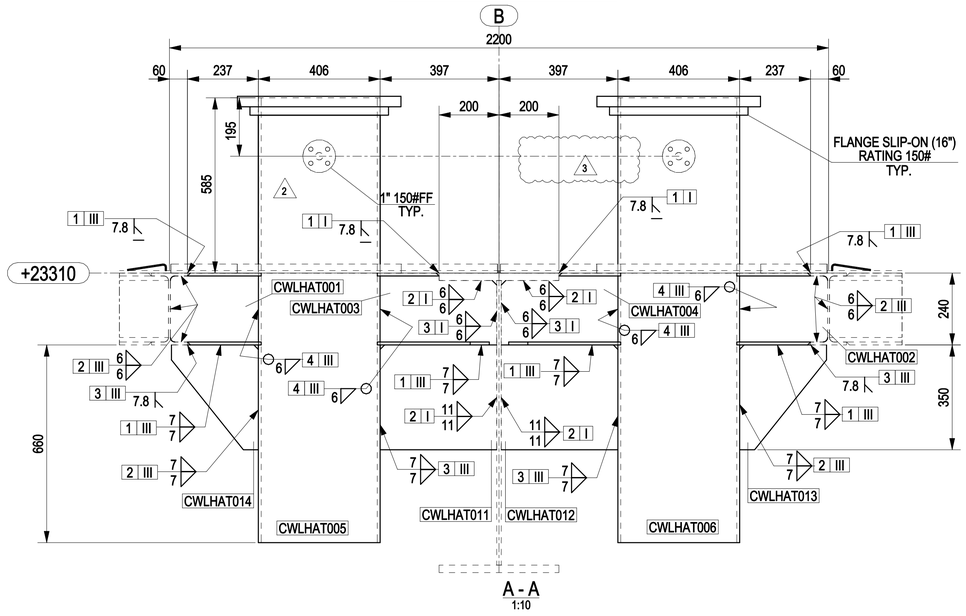


A - A
1:10

NOTES

1 – ALL DIMENSIONS AND ELEVATIONS ARE IN MILLIMETERS U.N.O.
2 – ALL ELEVATIONS ARE REFERED TO C.D.

KEY PLAN

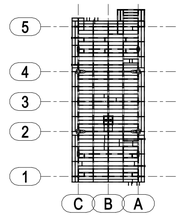

PLAN AT EL.+23310 TOS

HOLDS

REFERENCE DRAWINGS

DWG No.	DESCRIPTION
123A90-DDL-ST-DD-90124	LOWER DECK - CAISSON HATCH - ASSEMBLY AND DETAILS

REV.	DATE	DRN	CHKD	APPD	DESCRIPTION
3	10/09/2024	CM-TS	MR	DC	REVISED WHERE INDICATED
2	28/08/2024	CM-TS	MR	DC	REVISED WHERE INDICATED
1	04/07/2024	CM-TS	MR	DC	REVISED WHERE INDICATED
0	07/06/2024	CM-TS	MR	DC	ISSUED FOR CONSTRUCTION

CROSSWIND

ROSETTI MARINO

TITLE :
BASE LOAD POWER HUB (BLPH)
TOP SIDES – CAISSON HATCH AT EL. +23310 TOS
ASSEMBLY HATCH

CONTRACT NO./TITLE CW-I-WP4-2023-05/HOLLANDSE KUST NOORD WIND PARK			SCALE 1:40
DRAWN CM-TS	CHECKED M.ROSSI	APPROVED D.CASADIO	DATE 10/09/2024
A1	DRAWING NO. 123A90-FDL-ST-DD-90648	SHEET 001	REV. 3