
MARKS	DRAWING NUMBER	NOTES
CWPAUB001	123A90-FDL-ST-DD-90628	
CWPAUB002	123A90-FDL-ST-DD-90628	
CWPAUB003	123A90-FDL-ST-DD-90628	
CWPAUB004	123A90-FDL-ST-DD-90628	
CWPAUB005	123A90-FDL-ST-DD-90628	
CWPAUB006	123A90-FDL-ST-DD-90628	
CWPAUN001	123A90-FDL-ST-DD-90629	
CWPAUN002	123A90-FDL-ST-DD-90629	
CWPAUN003	123A90-FDL-ST-DD-90630	
CWPAUN004	123A90-FDL-ST-DD-90630	
CWPAUN005	123A90-FDL-ST-DD-90631	
CWPAUN007	123A90-FDL-ST-DD-90631	
CWPAUN008	123A90-FDL-ST-DD-90631	
CWPAUN009	123A90-FDL-ST-DD-90631	
CWPAUP001	123A90-FDL-ST-DD-90637	
CWPAUP002	123A90-FDL-ST-DD-90637	
CWPAUP003	123A90-FDL-ST-DD-90637	
CWPAUP004	123A90-FDL-ST-DD-90637	
CWPAUP005	123A90-FDL-ST-DD-90637	
CWPAUP006	123A90-FDL-ST-DD-90637	
CWPAUP007	123A90-FDL-ST-DD-90637	
CWPAUP008	123A90-FDL-ST-DD-90637	
CWPAUP009	123A90-FDL-ST-DD-90636	
CWPAUP010	123A90-FDL-ST-DD-90636	
CWPAUP011	123A90-FDL-ST-DD-90636	
CWPAUP012	123A90-FDL-ST-DD-90636	
CWPAUP013	123A90-FDL-ST-DD-90634	
CWPAUP014	123A90-FDL-ST-DD-90634	
CWPAUP015	123A90-FDL-ST-DD-90635	
CWPAUP016	123A90-FDL-ST-DD-90635	
CWPAUP017	123A90-FDL-ST-DD-90635	
CWPAUP018	123A90-FDL-ST-DD-90636	
CWPAUP019	123A90-FDL-ST-DD-90636	
CWPAUP020	123A90-FDL-ST-DD-90636	
CWPAUP021	123A90-FDL-ST-DD-90636	
CWPAUP022	123A90-FDL-ST-DD-90632	
CWPAUP023	123A90-FDL-ST-DD-90632	
CWPAUP024	123A90-FDL-ST-DD-90632	
CWPAUP025	123A90-FDL-ST-DD-90632	
CWPAUP026	123A90-FDL-ST-DD-90632	
CWPAUP027	123A90-FDL-ST-DD-90632	
CWPAUP028	123A90-FDL-ST-DD-90632	
CWPAUP029	123A90-FDL-ST-DD-90632	
CWPAUP030	123A90-FDL-ST-DD-90634	
CWPAUP031	123A90-FDL-ST-DD-90634	
CWPAUP032	123A90-FDL-ST-DD-90633	
CWPAUP033	123A90-FDL-ST-DD-90633	
CWPAUP034	123A90-FDL-ST-DD-90633	
CWPAUP035	123A90-FDL-ST-DD-90633	
CWPAUP036	123A90-FDL-ST-DD-90633	
CWPAUP037	123A90-FDL-ST-DD-90633	
CWPAUP038	123A90-FDL-ST-DD-90633	
CWPAUP039	123A90-FDL-ST-DD-90633	
CWPAUP040	123A90-FDL-ST-DD-90633	
CWPAUP041	123A90-FDL-ST-DD-90633	
CWPAUP042	123A90-FDL-ST-DD-90633	
CWPAUP043	123A90-FDL-ST-DD-90633	

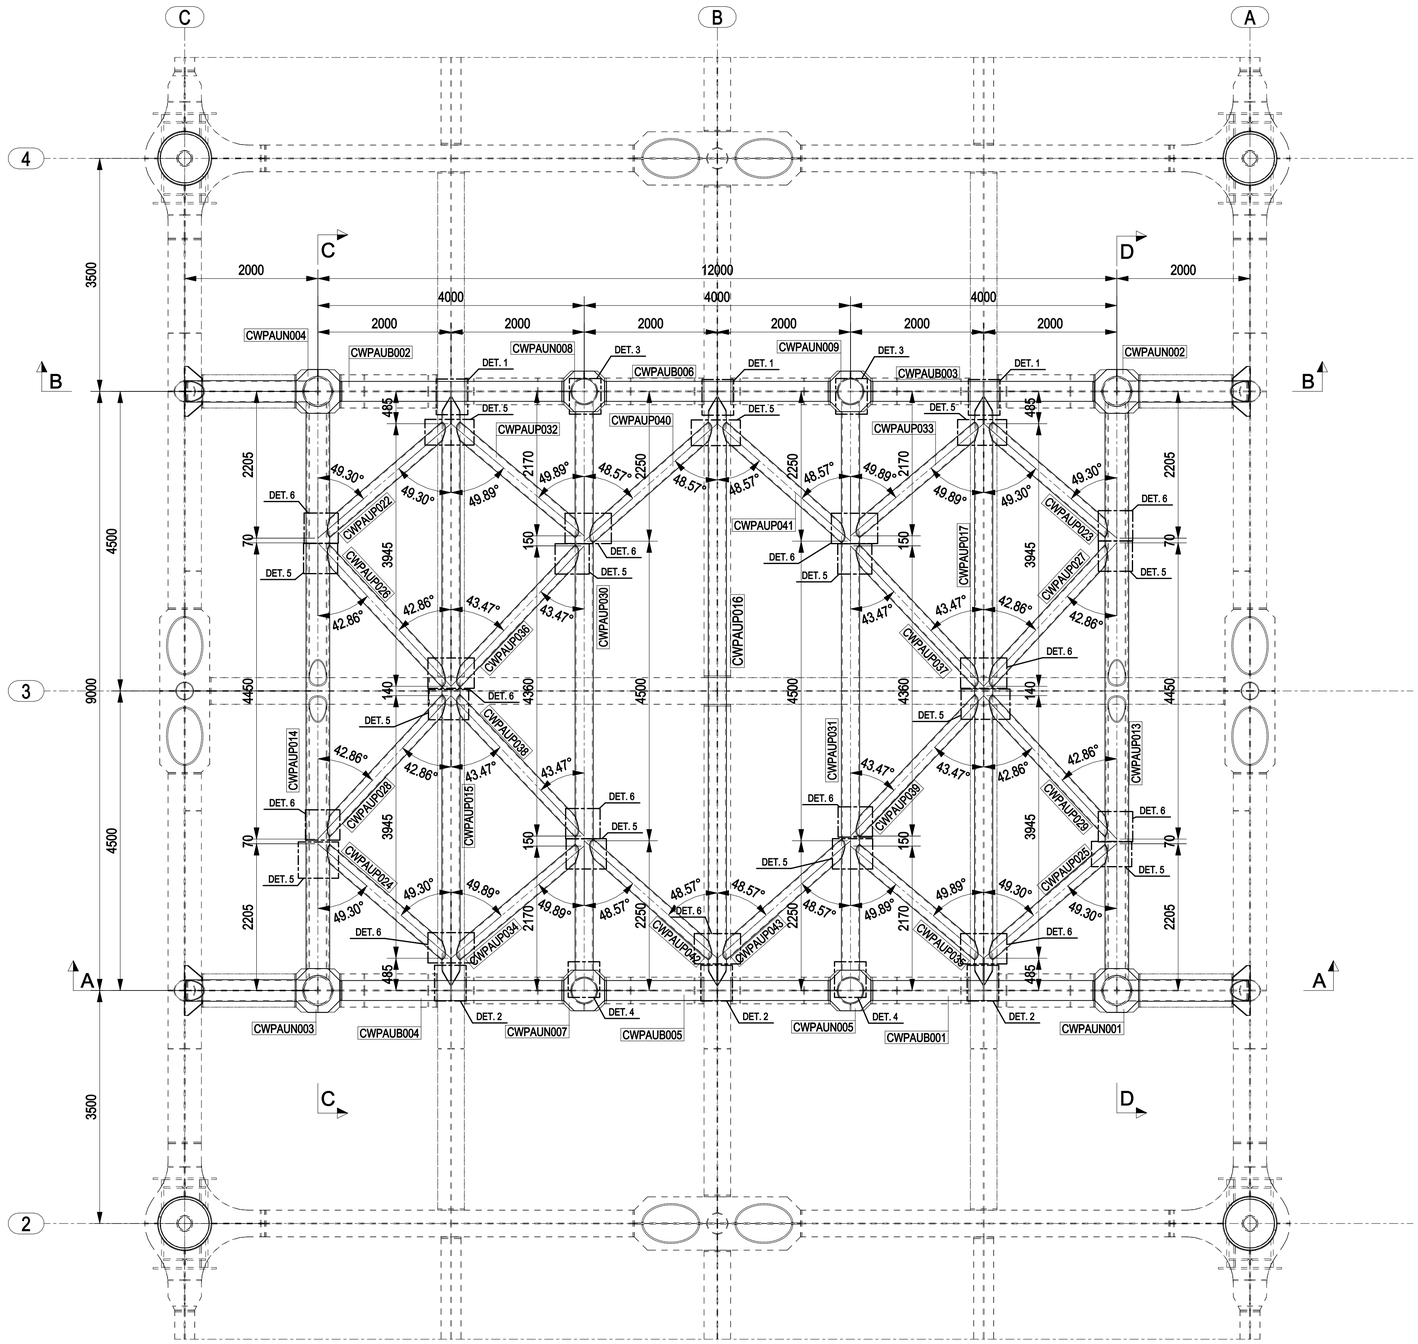


PLAN AT EL +34810 TOS

NOTES

1 – ALL DIMENSIONS AND ELEVATIONS ARE IN MILLIMETERS U.N.O.
2 – ALL ELEVATIONS ARE REFERED TO C.D.
3 – FOR SECTIONS SEE DWG 123A90-FDL-ST-DD-90650
4 – FOR DETAILS SEE DWG 123A90-FDL-ST-DD-90651

KEY PLAN

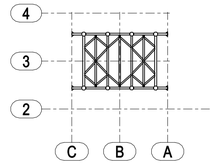

PLAN AT EL. +34810 TOS

HOLDS

REFERENCE DRAWINGS

DWG No.	DESCRIPTION
123A90-DDL-ST-DD-90071	TOPSIDE-STORAGE VESSEL

REV.	DATE	DRN	CHKD	APPD	DESCRIPTION
0	10/06/2024	CM-TS	MR	DC	ISSUED FOR CONSTRUCTION

CROSSWIND

ROSETTI MARINO

TITLE :
BASE LOAD POWER HUB (BLPH)
TOP SIDES – STORAGE VESSEL PLAN AT EL. +34810 TOS
ASSEMBLY

CONTRACT NO./TITLE CW-I-WP4-2023-05/HOLLANDSE KUST NOORD WIND PARK			SCALE 1:40
DRAWN CM-TS	CHECKED M.ROSSI	APPROVED D.CASADIO	DATE 10/06/2024

A1	DRAWING NO. 123A90-FDL-ST-DD-90649	SHEET 001	REV. 0