

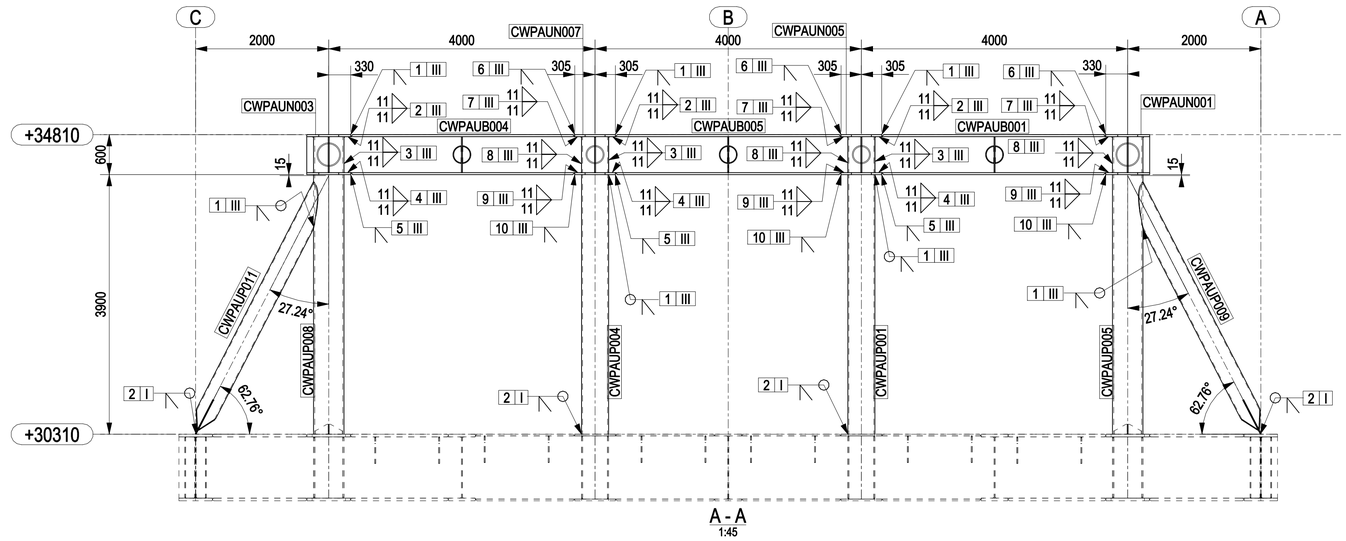



A - A
1:45

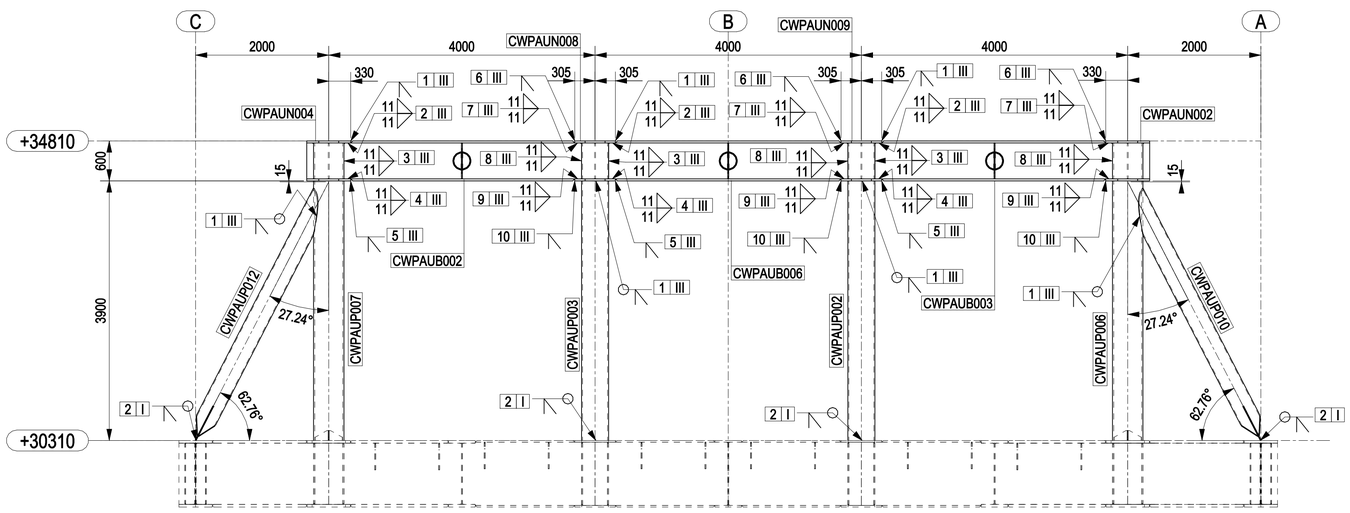

B - B
1:45

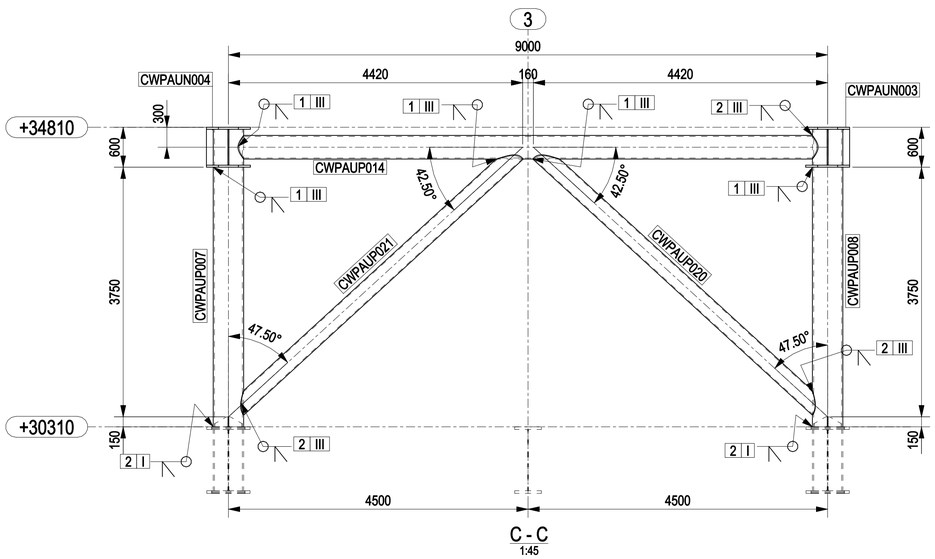

C - C
1:45

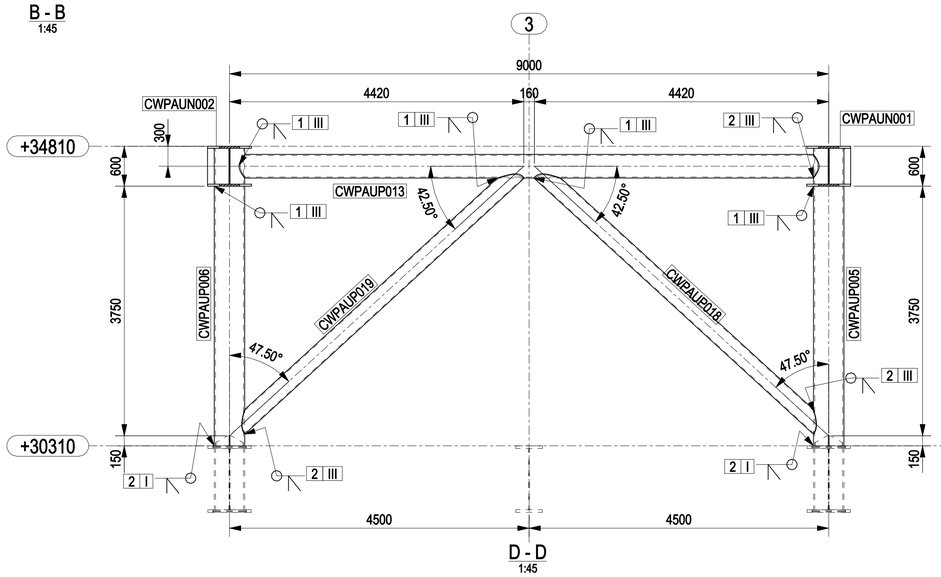


D - D
1:45

NOTES

1 – ALL DIMENSIONS AND ELEVATIONS ARE IN MILLIMETERS U.N.O.
2 – ALL ELEVATIONS ARE REFERED TO C.D.
3 – FOR PLAN VIEW & DRAWINGS LIST SEE DWG 123A90-FDL-ST-DD-90649

KEY PLAN

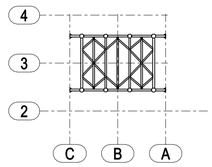

PLAN AT EL. +34810 TOS

HOLDS

REFERENCE DRAWINGS

DWG No.	DESCRIPTION
123A90-DDL-ST-DD-90071	TOPSIDE-STORAGE VESSEL

REV.	DATE	DRN	CHKD	APPD	DESCRIPTION
0	10/06/2024	CM-TS	MR	DC	ISSUED FOR CONSTRUCTION

CROSSWIND

ROSETTI MARINO

TITLE :
BASE LOAD POWER HUB (BLPH)
TOP SIDES – STORAGE VESSEL PLAN AT EL. +34810 TOS
ASSEMBLY

CONTRACT NO./TITLE CW-I-WP4-2023-05/HOLLANDSE KUST NOORD WIND PARK			SCALE 1:40
DRAWN CM-TS	CHECKED M.ROSSI	APPROVED D.CASADIO	DATE 10/06/2024
A1	DRAWING NO. 123A90-FDL-ST-DD-90650	SHEET 001	REV. 0