




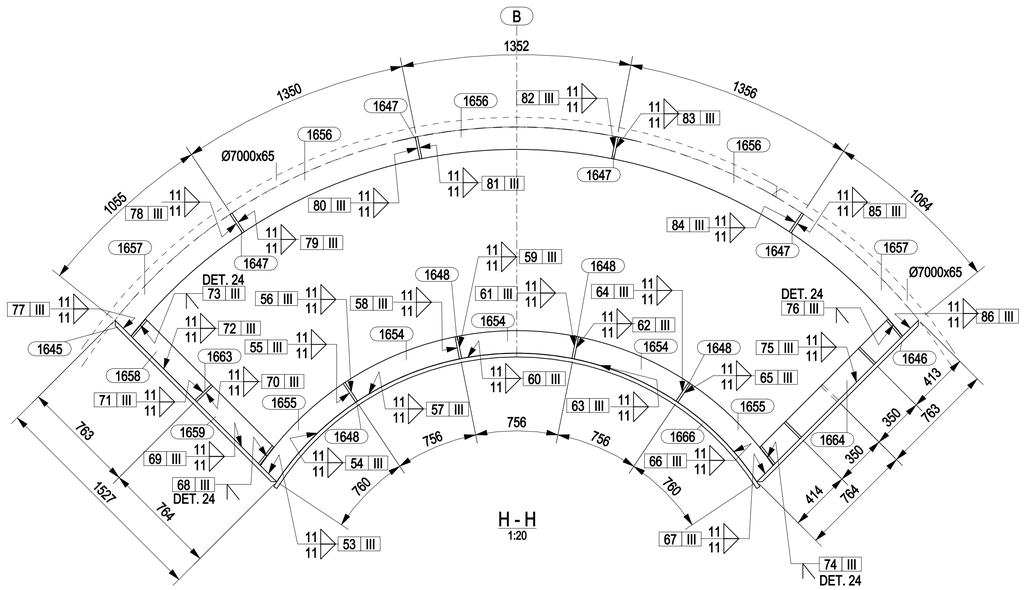


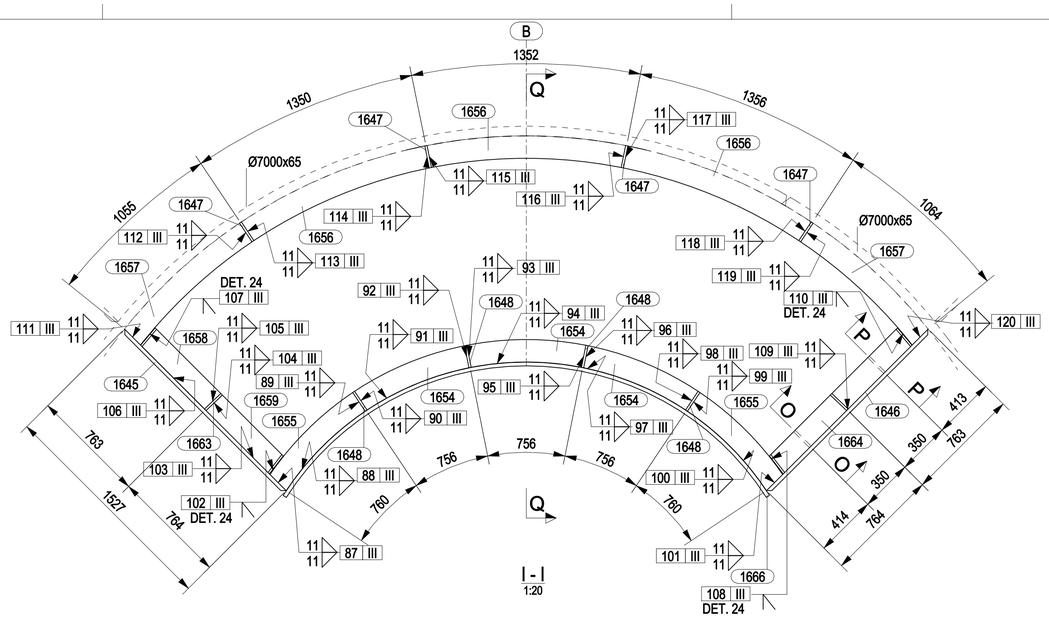


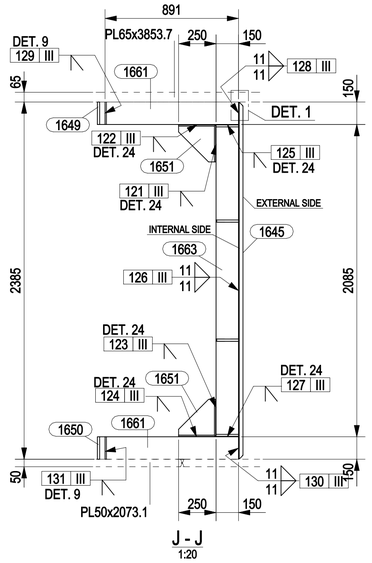


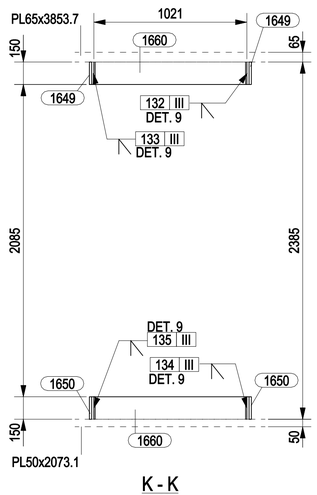


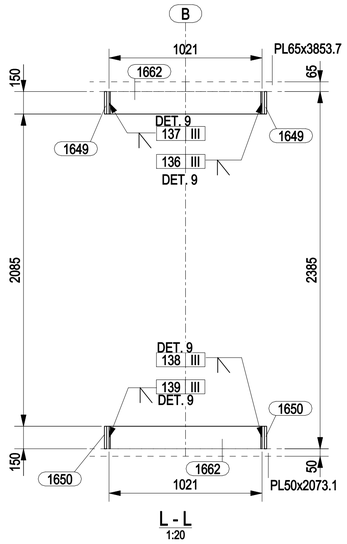


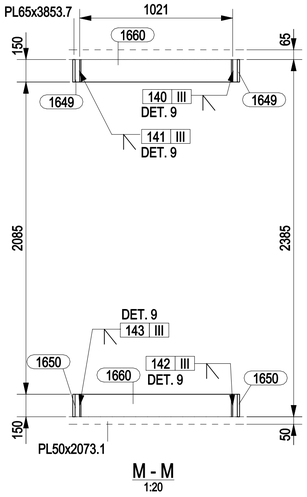


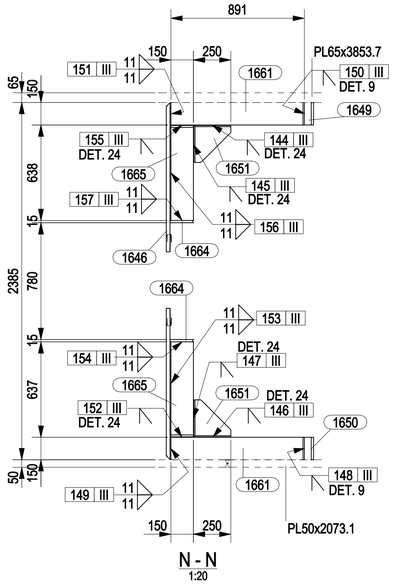


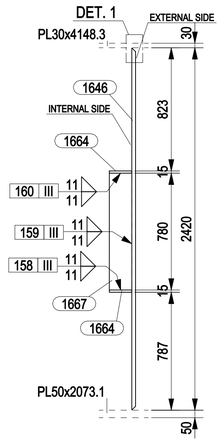


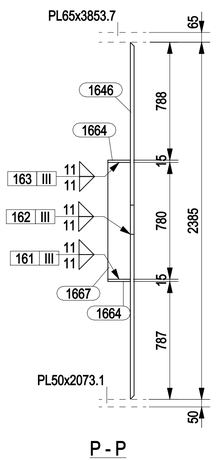

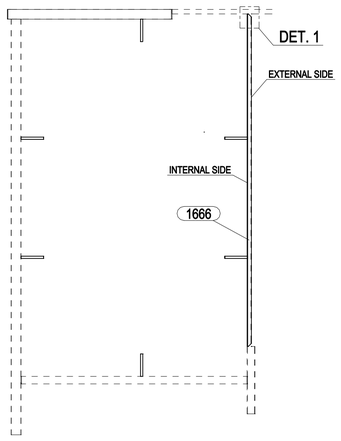

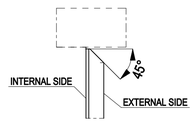

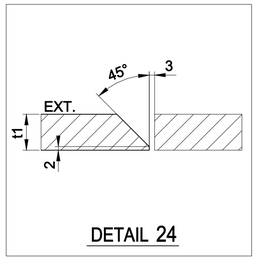


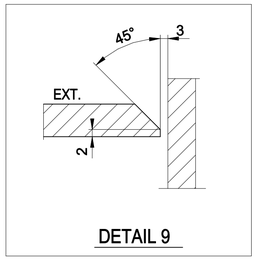

NOTES

1 – ALL DIMENSIONS AND ELEVATIONS ARE IN MILLIMETERS U.N.O.
2 – ALL ELEVATIONS ARE REFERED TO C.D.
3 – FOR PLAN VIEW & MATETRIAL LIST SEE DWG 123A90-FDL-ST-DD-90652

KEY PLAN

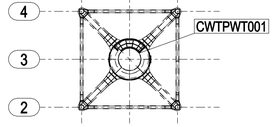

TP LAYOUT

HOLDS

1

REFERENCE DRAWINGS

DWG No.	DESCRIPTION
123A90-DDL-ST-DD-90123-001	TP - WASTE WATER TANK ASSEMBLY AND DETAILS
123A90-DDL-ST-DD-90123-002	TP - WASTE WATER TANK ASSEMBLY AND DETAILS

REV.	DATE	DRN	CHKD	APPD	DESCRIPTION
1	28/08/2024	CM-TS	MR	DC	REVISED WHERE INDICATED/ HOLD REMOVED
0	14/06/2024	CM-TS	MR	DC	ISSUED FOR CONSTRUCTION

CROSSWIND

ROSETTI MARINO

TITLE :

BASE LOAD POWER HUB (BLPH)
TP – WASTE WATER TANK
MARK CWTPWT001

CONTRACT NO./TITLE CW-I-WP4-2023-05/HOLLANDSE KUST NOORD WIND PARK			SCALE 1:10
DRAWN CM-TS	CHECKED M.ROSSI	APPROVED D.CASADIO	DATE 28/08/2024
A1	DRAWING NO. 123A90-FDL-ST-DD-90654	SHEET 001	REV. 1