


MARKS	DRAWING NUMBER	NOTES
CWTPMD001	123A90-FDL-ST-DD-90773	
CWTPWT001	123A90-FDL-ST-DD-90652	

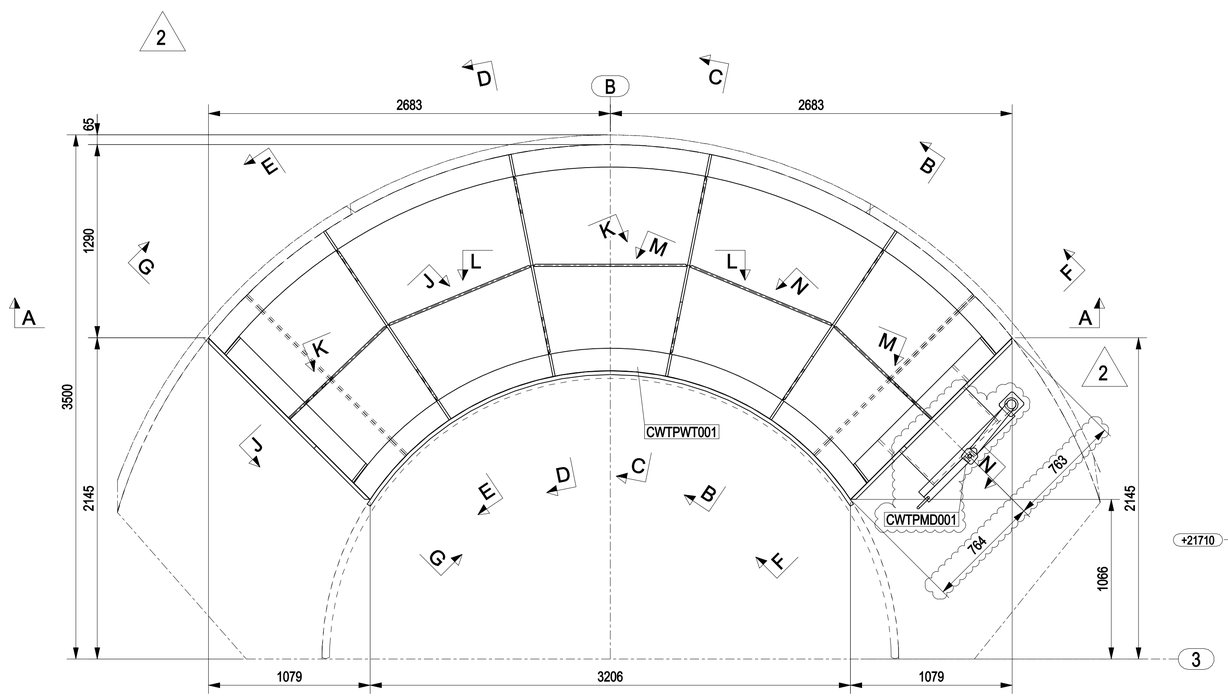


ASSEMBLY WASTE WATER TANK

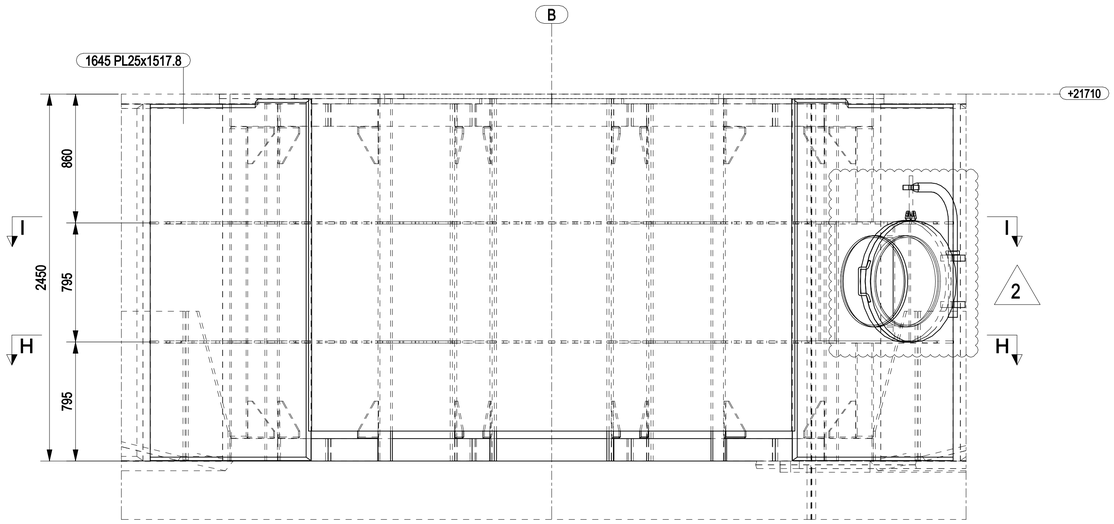


A - A
1:20

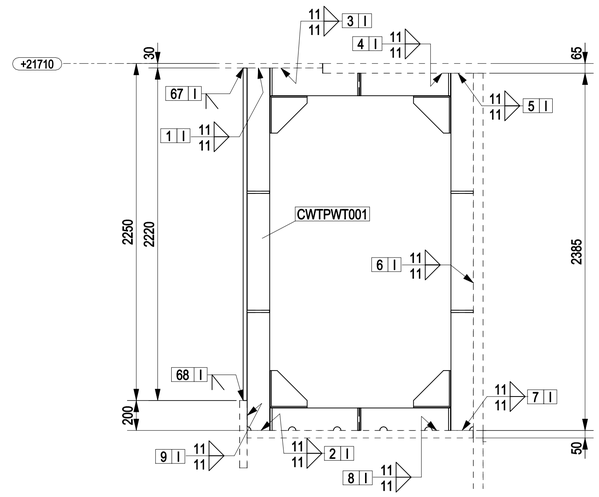

B - B
1:20

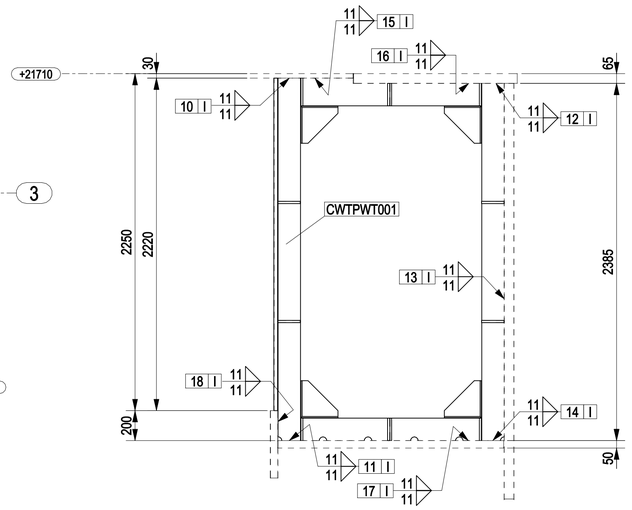

C - C
1:20

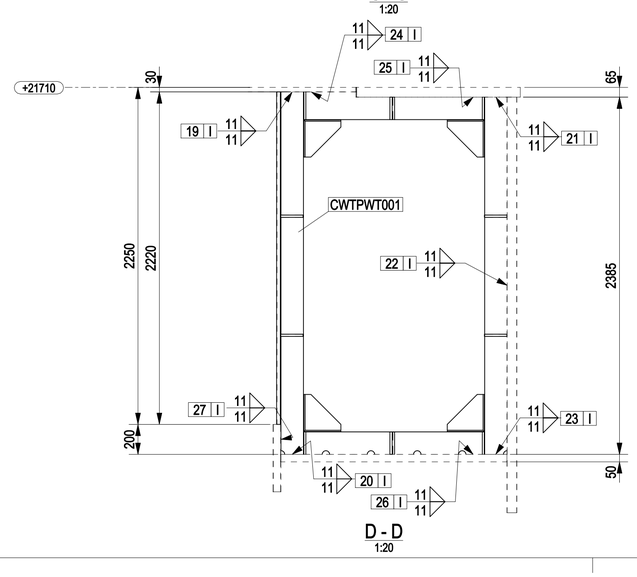


D - D
1:20

NOTES

1 – ALL DIMENSIONS AND ELEVATIONS ARE IN MILLIMETERS U.N.O.
2 – ALL ELEVATIONS ARE REFERED TO C.D.
3 – FOR SECTIONS E–E TO N–N SEE DWG 123A90–FDL–ST–DD–90656

KEY PLAN

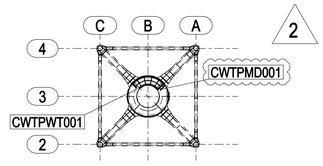

TP LAYOUT

HOLDS

REFERENCE DRAWINGS

DWG No.	DESCRIPTION
123A90-DDL-ST-DD-90123-001	TP - WASTE WATER TANK ASSEMBLY AND DETAILS
123A90-DDL-ST-DD-90123-002	TP - WASTE WATER TANK ASSEMBLY AND DETAILS

REV.	DATE	DRN	CHKD	APPD	DESCRIPTION
2	29/11/2024	CM–TS	MR	DC	REVISED WHERE INDICATED
1	28/08/2024	CM–TS	MR	DC	REVISED WHERE INDICATED/ HOLD REMOVED
0	14/06/2024	CM–TS	MR	DC	ISSUED FOR CONSTRUCTION

CROSSWIND

ROSETTI MARINO

TITLE :
BASE LOAD POWER HUB (BLPH)
TP – WASTE WATER TANK AT EL.+21710 TOS
ASSEMBLY TP WASTE WATER TANK

CONTRACT NO./TITLE CW–I–WP4–2023–05/HOLLANDSE KUST NOORD WIND PARK				SCALE 1:20
DRAWN CM–TS	CHECKED M.ROSSI	APPROVED D.CASADIO		DATE 29/11/2024
A1	DRAWING NO. 123A90–FDL–ST–DD–90655		SHEET 001	REV. 2