

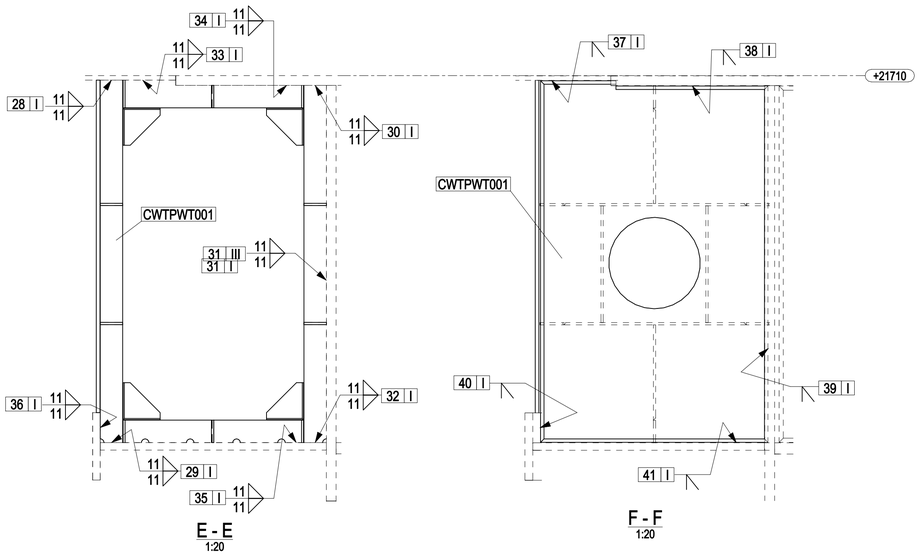


E - E
1:20


F - F
1:20

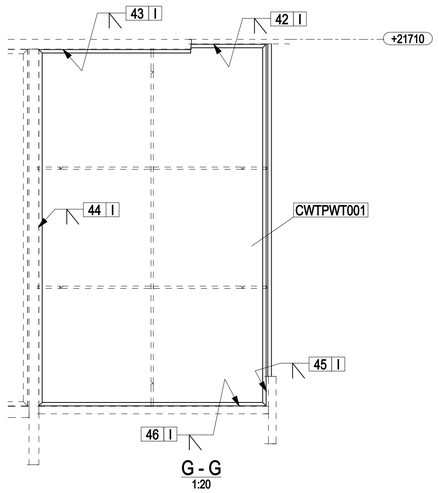


G - G
1:20

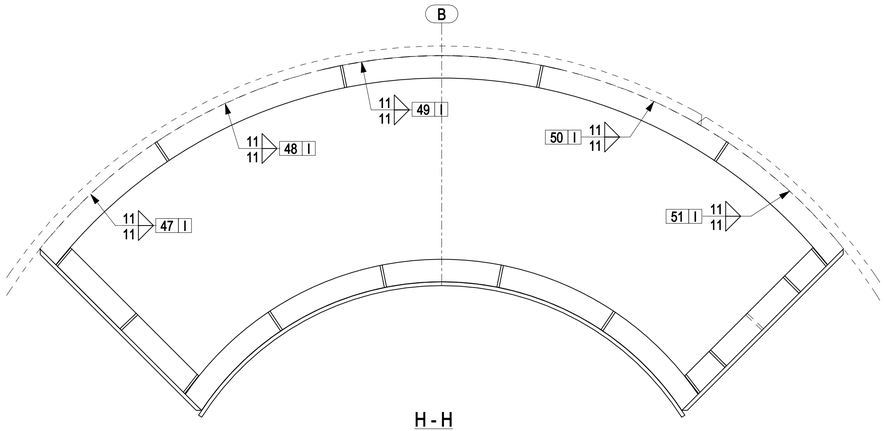

H - H
1:20

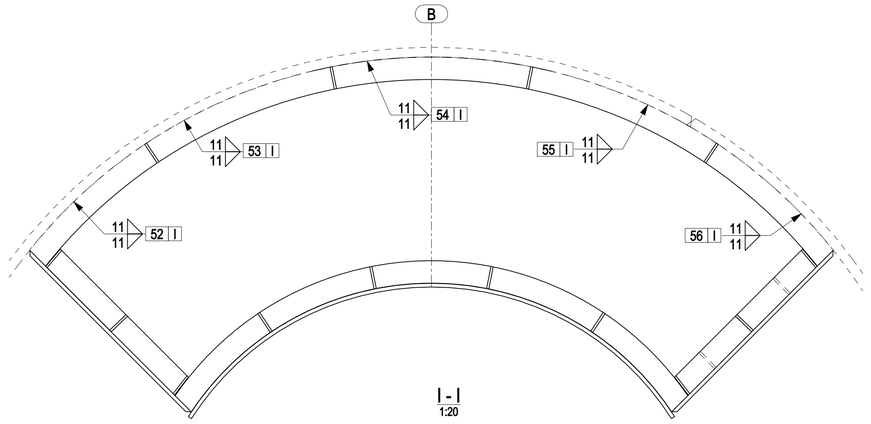

I - I
1:20

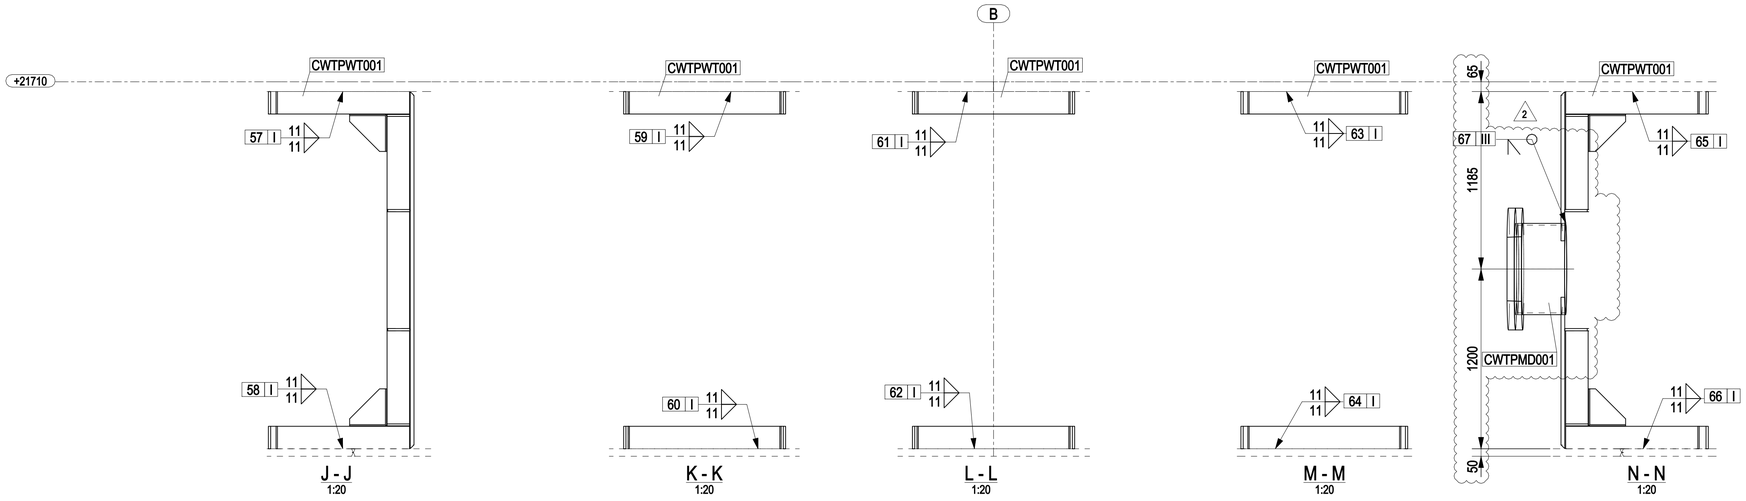

J - J
1:20

K - K
1:20

L - L
1:20


M - M
1:20

N - N
1:20

NOTES

1 – ALL DIMENSIONS AND ELEVATIONS ARE IN MILLIMETERS U.N.O.
2 – ALL ELEVATIONS ARE REFERED TO C.D.
3 – FOR PLAN VIEW AND DRAWING LIST SEE DWG 123A90-FDL-ST-DD-90655

KEY PLAN

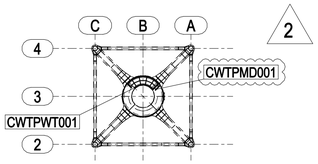

TP LAYOUT

HOLDS

REFERENCE DRAWINGS

DWG No.	DESCRIPTION
123A90-DDL-ST-DD-90123-001	TP - WASTE WATER TANK ASSEMBLY AND DETAILS
123A90-DDL-ST-DD-90123-002	TP - WASTE WATER TANK ASSEMBLY AND DETAILS

REV.	DATE	DRN	CHKD	APPD	DESCRIPTION
2	29/11/2024	CM-TS	MR	DC	REVISED WHERE INDICATED
1	28/08/2024	CM-TS	MR	DC	REVISED WHERE INDICATED/ HOLD REMOVED
0	14/06/2024	CM-TS	MR	DC	ISSUED FOR CONSTRUCTION

CROSSWIND

ROSETTI MARINO

TITLE :
BASE LOAD POWER HUB (BLPH)
TP – WASTE WATER TANK AT EL.+21710 TOS
ASSEMBLY TP WASTE WATER TANK

CONTRACT NO./TITLE CW-I-WP4-2023-05/HOLLANDSE KUST NOORD WIND PARK			SCALE 1:20
DRAWN CM-TS	CHECKED M.ROSSI	APPROVED D.CASADIO	DATE 29/11/2024
A1	DRAWING NO. 123A90-FDL-ST-DD-90656	SHEET 001	REV. 2