


MARK	POS.	Q.TY	DENOMINATION	LENGTH (mm)	MATERIAL GRADE	STR. CAT.	WEIGHT (Kg)	P. SURF. (m^2)	NOTES
CWPAUE073	1632	1	PL25x400	1120	S355J2	4	87.3	0.98	
CWPAUE073	1633	1	PL15x250	1120	S355J2	4	33.0	0.60	
CWPAUE073	1634	6	PL15x192.5	250	S355J2	4	29.6	0.58	
CWPAUE075	1632	1	PL25x400	1120	S355J2	4	87.3	0.98	
CWPAUE075	1633	1	PL15x250	1120	S355J2	4	33.0	0.60	
CWPAUE075	1634	6	PL15x192.5	250	S355J2	4	29.6	0.58	
CWPAUE077	1632	1	PL25x400	1120	S355J2	4	87.3	0.98	
CWPAUE077	1633	1	PL15x250	1120	S355J2	4	33.0	0.60	
CWPAUE077	1634	6	PL15x192.5	250	S355J2	4	29.6	0.58	
CWPAUE079	1632	1	PL25x400	1120	S355J2	4	87.3	0.98	
CWPAUE079	1633	1	PL15x250	1120	S355J2	4	33.0	0.60	
CWPAUE079	1634	6	PL15x192.5	250	S355J2	4	29.6	0.58	
						TOTALE	599.4	8.61	

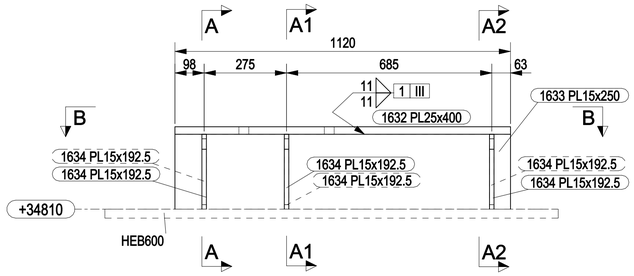

CWPAUE073 CWPAUE075 CWPAUE077 CWPAUE079

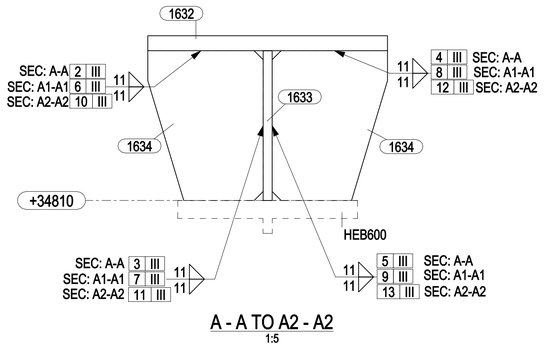

A - A TO A2 - A2
1:5

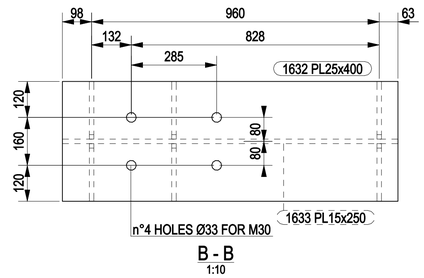


B - B
1:10

NOTES

1 – ALL DIMENSIONS AND ELEVATIONS ARE IN MILLIMETERS U.N.O.
2 – ALL ELEVATIONS ARE REFERED TO C.D.

KEY PLAN

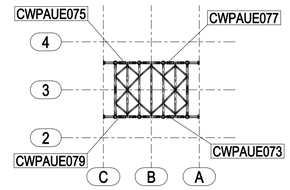

PLAN AT EL. +34810 TOS

HOLDS

REFERENCE DRAWINGS

DWG No.	DESCRIPTION

REV.	DATE	DRN	CHKD	APPD	DESCRIPTION
0	14/06/2024	CM–TS	MR	DC	ISSUED FOR CONSTRUCTION

CROSSWIND

ROSETTI MARINO

TITLE :
BASE LOAD POWER HUB (BLPH)
TOP SIDES – EQUIPMENT PLAN AT EL. +34810 TOS
MARK CWPAUE073 – CWPAUE075 – CWPAUE077 – CWPAUE079

CONTRACT NO./TITLE CW–I–WP4–2023–05/HOLLANDSE KUST NOORD WIND PARK			SCALE 1:10
DRAWN CM–TS	CHECKED M.ROSSI	APPROVED D.CASADIO	DATE 14/06/2024
A1	DRAWING NO. 123A90–FDL–ST–DD–90658	SHEET 001	REV. 0