


MARK	POS.	Q.TY	DENOMINATION	LENGTH (mm)	MATERIAL GRADE	STR. CAT.	WEIGHT (Kg)	P. SURF. (m^2)	NOTES
CWPAUE074	1632	1	PL25x400	1120	S355J2	4	87.3	0.98	
CWPAUE074	1633	1	PL15x250	1120	S355J2	4	33.0	0.60	
CWPAUE074	1634	6	PL15x192.5	250	S355J2	4	29.6	0.58	
CWPAUE076	1632	1	PL25x400	1120	S355J2	4	87.3	0.98	
CWPAUE076	1633	1	PL15x250	1120	S355J2	4	33.0	0.60	
CWPAUE076	1634	6	PL15x192.5	250	S355J2	4	29.6	0.58	
CWPAUE078	1632	1	PL25x400	1120	S355J2	4	87.3	0.98	
CWPAUE078	1633	1	PL15x250	1120	S355J2	4	33.0	0.60	
CWPAUE078	1634	6	PL15x192.5	250	S355J2	4	29.6	0.58	
CWPAUE080	1632	1	PL25x400	1120	S355J2	4	87.3	0.98	
CWPAUE080	1633	1	PL15x250	1120	S355J2	4	33.0	0.60	
CWPAUE080	1634	6	PL15x192.5	250	S355J2	4	29.6	0.58	
						TOTALE	599.4	8.61	

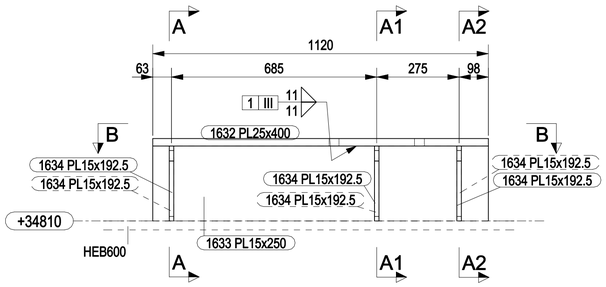

CWPAU074 CWPAUE076 CWPAU078 CWPAU080

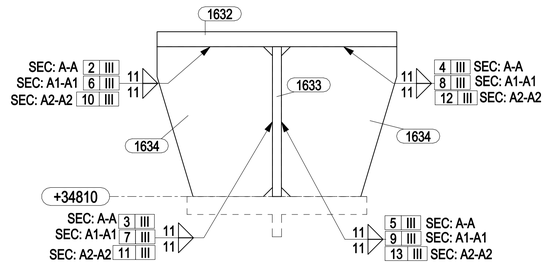

A - A TO A2 - A2
1:5

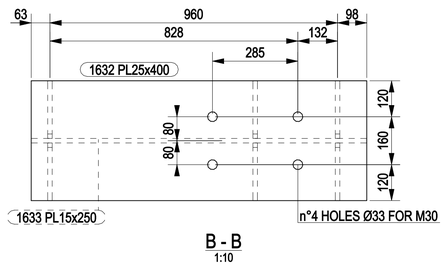


B - B
1:10

NOTES

1 – ALL DIMENSIONS AND ELEVATIONS ARE IN MILLIMETERS U.N.O.
2 – ALL ELEVATIONS ARE REFERED TO C.D.

KEY PLAN

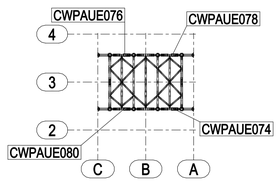

PLAN AT EL. +34810 TOS

HOLDS

REFERENCE DRAWINGS

DWG No.	DESCRIPTION

REV.	DATE	DRN	CHKD	APPD	DESCRIPTION
0	14/06/2024	CM-TS	MR	DC	ISSUED FOR CONSTRUCTION

CROSSWIND

ROSETTI MARINO

TITLE :
BASE LOAD POWER HUB (BLPH)
TOP SIDES – EQUIPMENT PLAN AT EL. +34810 TOS
MARK CWPAUE074 – CWPAUE076 – CWPAUE078 – CWPAUE080

CONTRACT NO./TITLE CW-I-WP4-2023-05/HOLLANDSE KUST NOORD WIND PARK			SCALE 1:10
DRAWN CM-TS	CHECKED M.ROSSI	APPROVED D.CASADIO	DATE 14/06/2024

A1	DRAWING NO. 123A90-FDL-ST-DD-90659	SHEET 001	REV. 0