


MARK	POS.	Q.TY	DENOMINATION	LENGTH (mm)	MATERIAL GRADE	STR. CAT.	WEIGHT (Kg)	P. SURF. (m^2)	NOTES
CWPAUE081	1634	12	PL15x192.5	250	S355J2	4	59.2	1.15	
CWPAUE081	1635	1	PL25x400	2800	S355J2	4	218.5	2.41	
CWPAUE081	1636	1	PL15x250	2800	S355J2	4	82.4	1.49	
CWPAUE082	1634	12	PL15x192.5	250	S355J2	4	59.2	1.15	
CWPAUE082	1635	1	PL25x400	2800	S355J2	4	218.5	2.41	
CWPAUE082	1636	1	PL15x250	2800	S355J2	4	82.4	1.49	
						TOTALE	720.2	10.10	

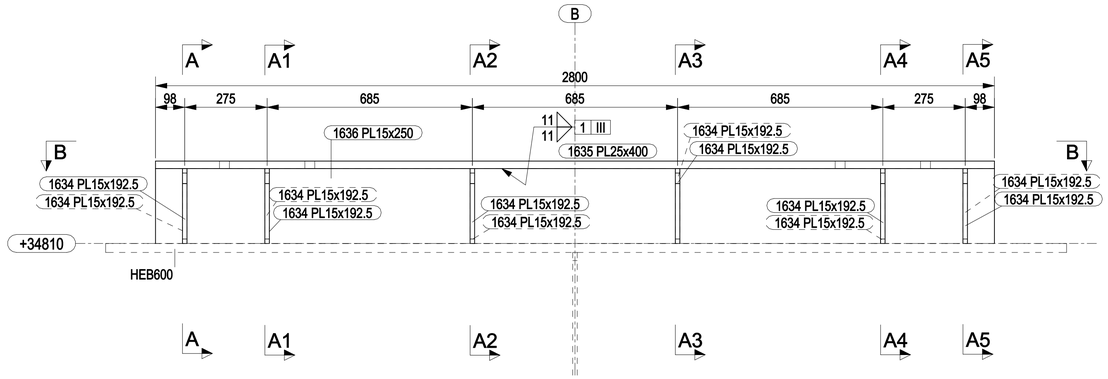

CWPAUE081 CWPAUE082

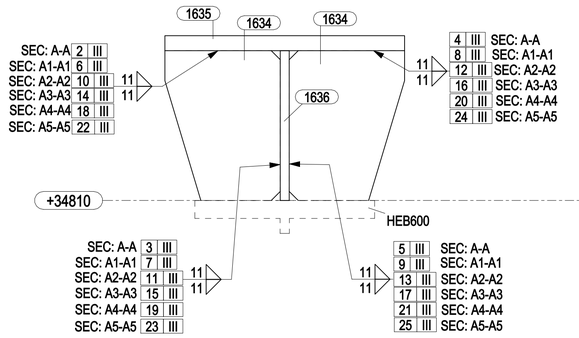

A - A TO A5 - A5
1:5

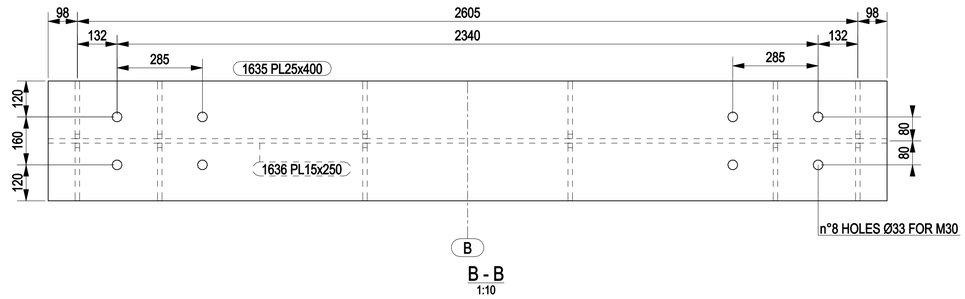


B - B
1:10

NOTES

1 – ALL DIMENSIONS AND ELEVATIONS ARE IN MILLIMETERS U.N.O.
2 – ALL ELEVATIONS ARE REFERED TO C.D.

KEY PLAN

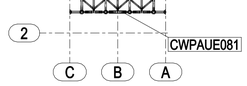

PLAN AT EL. +34810 TOS

HOLDS

REFERENCE DRAWINGS

DWG No.	DESCRIPTION

REV.	DATE	DRN	CHKD	APPD	DESCRIPTION
0	14/06/2024	CM-TS	MR	DC	ISSUED FOR CONSTRUCTION

CROSSWIND

ROSETTI MARINO

TITLE :
BASE LOAD POWER HUB (BLPH)
TOP SIDES – EQUIPMENT PLAN AT EL. +34810 TOS
MARK CWPAUE081 & CWPAUE082

CONTRACT NO./TITLE CW-I-WP4-2023-05/HOLLANDSE KUST NOORD WIND PARK			SCALE 1:10
DRAWN CM-TS	CHECKED M.ROSSI	APPROVED D.CASADIO	DATE 14/06/2024

A1	DRAWING NO. 123A90-FDL-ST-DD-90660	SHEET 001	REV. 0