

MARK	POS.	Q.TY	DENOMINATION	LENGTH (mm)	MATERIAL GRADE	STR. CAT.	WEIGHT (Kg)	P. SURF. (m^2)	NOTES
CWUHV005	1690	1	HEA340	3982	S355J2	3	398.5	7.15	
CWUHV005	1709	3	PL10x135.2	297	S355MLO	3	9.4	0.26	
CWUHV006	1691	1	HEA340	1767	S355J2	3	165.2	3.17	
CWUHV006	1709	2	PL10x135.2	297	S355MLO	3	6.3	0.18	
						TOTALE	579.4	10.76	

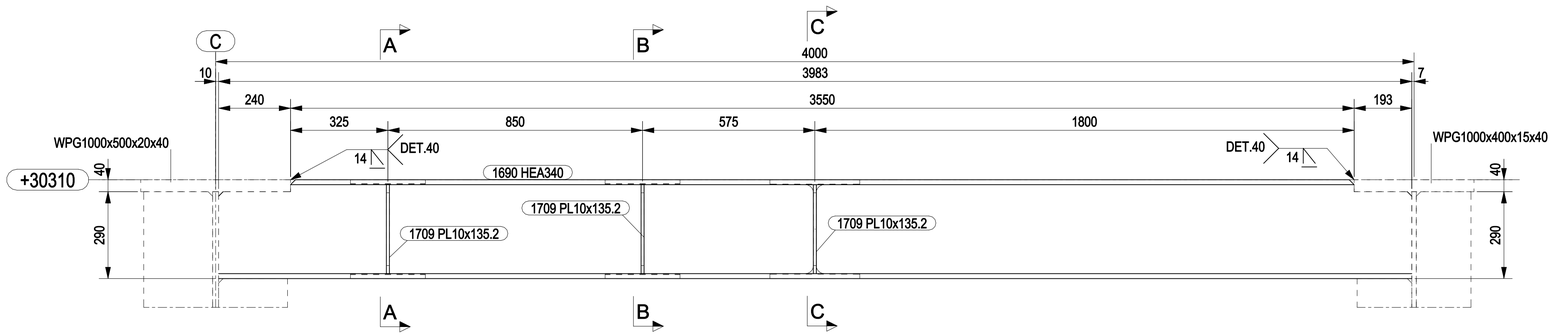


CWUHV005

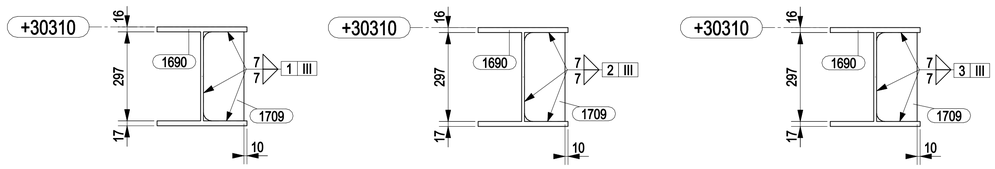


A - A
1:10

B - B
1:10


C - C
1:10

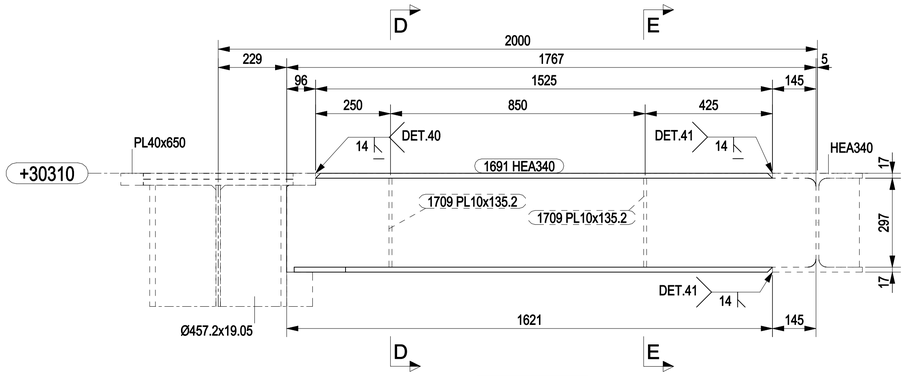


CWUHV006

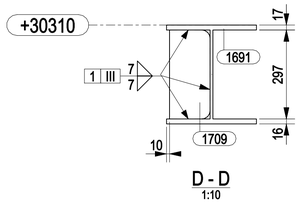

D - D
1:10

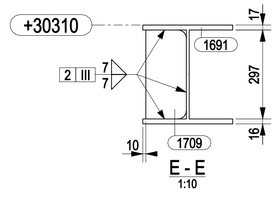

E - E
1:10

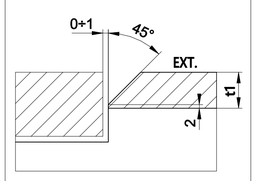


DETAIL 40

NOTES

1 – ALL DIMENSIONS AND ELEVATIONS ARE IN MILLIMETERS U.N.O.
2 – ALL ELEVATIONS ARE REFERED TO C.D.

KEY PLAN

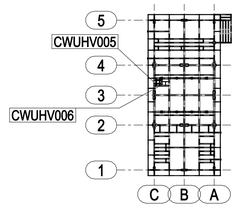

PLAN AT EL.+30310 TOS

HOLDS

REFERENCE DRAWINGS

DWG No.	DESCRIPTION
ROS1783 - SK-022_01	-

REV.	DATE	DRN	CHKD	APPD	DESCRIPTION
0	12/07/2024	CM-TS	MR	DC	ISSUED FOR CONSTRUCTION

CROSSWIND

ROSETTI MARINO

TITLE :
BASE LOAD POWER HUB (BLPH)
HYDROGEN VENT PLAN AT EL. +30310 TOS
MARK CWUHV005 – CWUHV006

CONTRACT NO./TITLE CW-I-WP4-2023-05/HOLLANDSE KUST NOORD WIND PARK			SCALE 1:10
DRAWN CM-TS	CHECKED M.ROSSI	APPROVED D.CASADIO	DATE 12/07/2024

A1	DRAWING NO. 123A90-FDL-ST-DD-90669	SHEET 001	REV. 0