


MARK	POS.	Q.TY	DENOMINATION	LENGTH (mm)	MATERIAL GRADE	STR. CAT.	WEIGHT (Kg)	P. SURF. (m^2)	NOTES
CWUHV007	1692	1	IPE240	1092	S355J2	4	30.1	1.01	
CWUHV008	1693	1	IPE240	1988	S355J2	4	55.8	1.83	
CWUHV008	1710	1	PL10x46.9	220	S355J2	4	0.8	0.03	
						TOTALE	86.8	2.87	

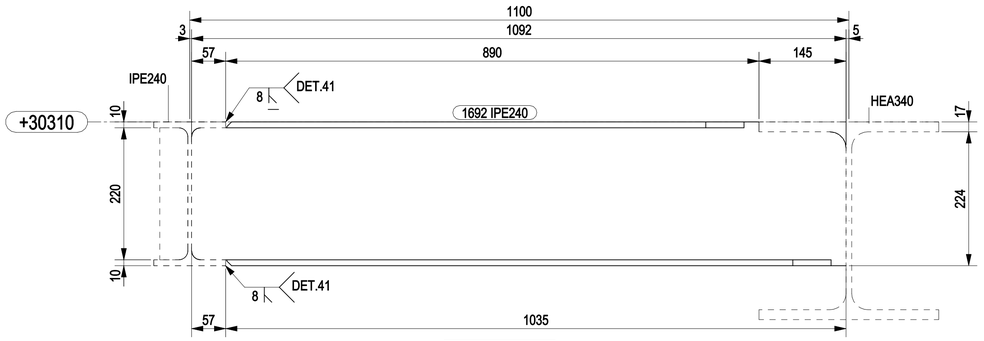

CWUHV007

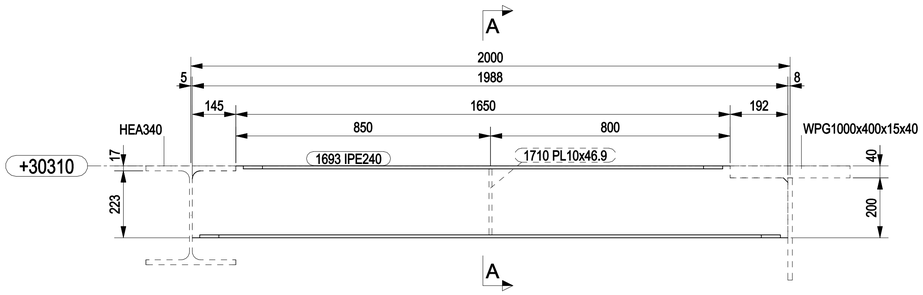

CWUHV008

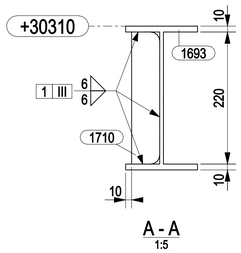


A - A
1:5

NOTES

1 – ALL DIMENSIONS AND ELEVATIONS ARE IN MILLIMETERS U.N.O.
2 – ALL ELEVATIONS ARE REFERED TO C.D.

KEY PLAN

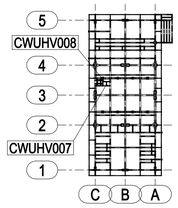


PLAN AT EL.+30310 TOS

HOLDS


REFERENCE DRAWINGS

DWG No.	DESCRIPTION
ROS1783 - SK-022_01	-

REV.	DATE	DRN	CHKD	APPD	DESCRIPTION
0	12/07/2024	CM–TS	MR	DC	ISSUED FOR CONSTRUCTION

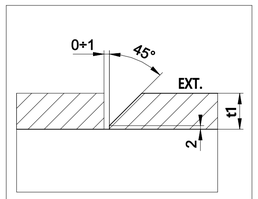

DETAIL 41

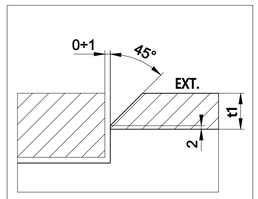

DETAIL 40

CROSSWIND

ROSETTI MARINO

TITLE :
BASE LOAD POWER HUB (BLPH)
HYDROGEN VENT PLAN AT EL. +30310 TOS
MARK CWUHV007 – CWUHV008

CONTRACT NO./TITLE CW-I-WP4-2023-05/HOLLANDSE KUST NOORD WIND PARK			SCALE 1:10
DRAWN CM–TS	CHECKED M.ROSSI	APPROVED D.CASADIO	DATE 12/07/2024

A1	DRAWING NO. 123A90–FDL–ST–DD–90670	SHEET 001	REV. 0