
MARKS	DRAWING NUMBER	NOTES
CWUHV001	123A90-FDL-ST-DD-90668	
CWUHV002	123A90-FDL-ST-DD-90668	
CWUHV003	123A90-FDL-ST-DD-90668	
CWUHV004	123A90-FDL-ST-DD-90668	
CWUHV005	123A90-FDL-ST-DD-90669	
CWUHV006	123A90-FDL-ST-DD-90669	
CWUHV007	123A90-FDL-ST-DD-90670	
CWUHV008	123A90-FDL-ST-DD-90670	
CWUHV009	123A90-FDL-ST-DD-90671	
CWUHV010	123A90-FDL-ST-DD-90671	
CWUHV011	123A90-FDL-ST-DD-90668	
CWUHV012	123A90-FDL-ST-DD-90668	
CWUHV013	123A90-FDL-ST-DD-90668	
CWUHV014	123A90-FDL-ST-DD-90668	
CWUHV015	123A90-FDL-ST-DD-90671	
CWUHV016	123A90-FDL-ST-DD-90671	
CWUHV017	123A90-FDL-ST-DD-90668	
CWUHV018	123A90-FDL-ST-DD-90668	
CWUHV019	123A90-FDL-ST-DD-90668	
CWUHV020	123A90-FDL-ST-DD-90672	
CWUHV021	123A90-FDL-ST-DD-90672	
CWUHV022	123A90-FDL-ST-DD-90672	
CWUHV023	123A90-FDL-ST-DD-90672	
CWUHV024	123A90-FDL-ST-DD-90668	
CWUHV025	123A90-FDL-ST-DD-90668	
CWUHV026	123A90-FDL-ST-DD-90692	

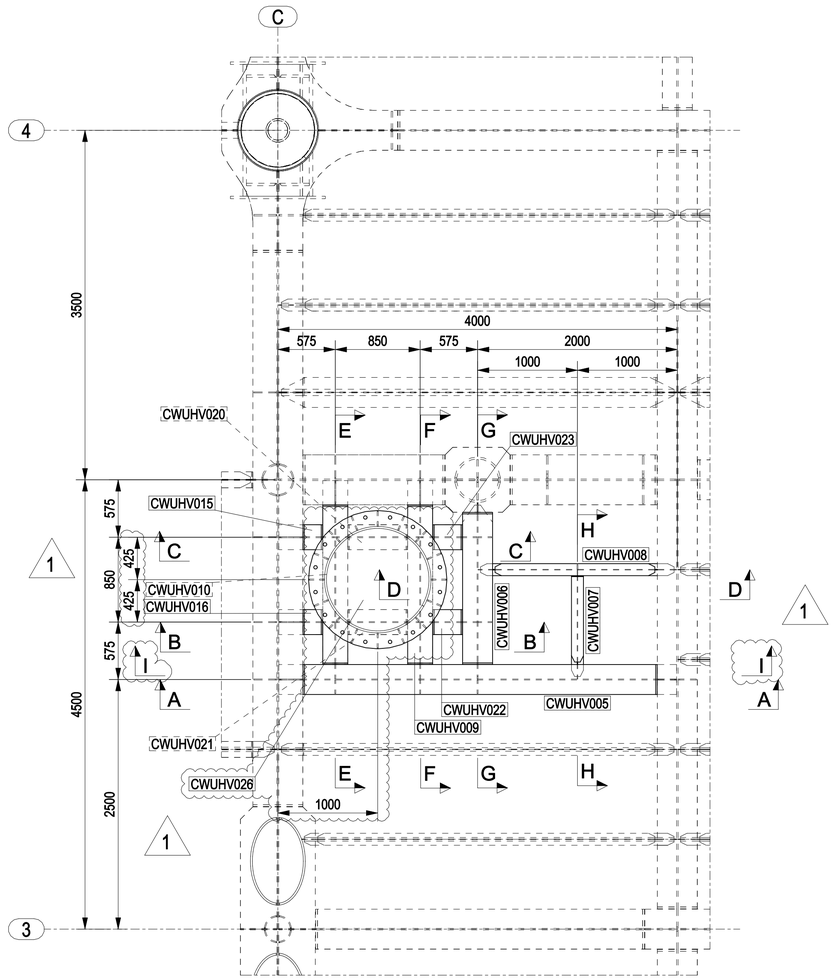


PLAN AT EL.+30310 TOS

NOTES

1 – ALL DIMENSIONS AND ELEVATIONS ARE IN MILLIMETERS U.N.O.
2 – ALL ELEVATIONS ARE REFERED TO C.D.
3 – FOR SECTIONS A–A TO D–D SEE DWG 123A90–FDL–ST–DD–90674
4 – FOR SECTIONS E–E TO (I–I) SEE DWG 123A90–FDL–ST–DD–90675

KEY PLAN

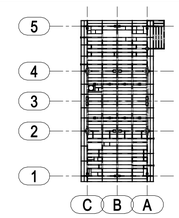

PLAN AT EL.+30310 TOS

HOLDS

REFERENCE DRAWINGS

DWG No.	DESCRIPTION
ROS1783 - SK-022_01	-

REV.	DATE	DRN	CHKD	APPD	DESCRIPTION
1	26/07/2024	CM–TS	MR	DC	REVISED WHERE INDICATED
0	12/07/2024	CM–TS	MR	DC	ISSUED FOR CONSTRUCTION

CROSSWIND

ROSETTI MARINO

TITLE :

BASE LOAD POWER HUB (BLPH)
HYDROGEN VENT AT EL. +30310 TOS
ASSEMBLY

CONTRACT NO./TITLE CW–I–WP4–2023–05/HOLLANDSE KUST NOORD WIND PARK			SCALE 1:30
DRAWN CM–TS	CHECKED M.ROSSI	APPROVED D.CASADIO	DATE 12/07/2024

A1	DRAWING NO. 123A90–FDL–ST–DD–90673	SHEET 001	REV. 1