

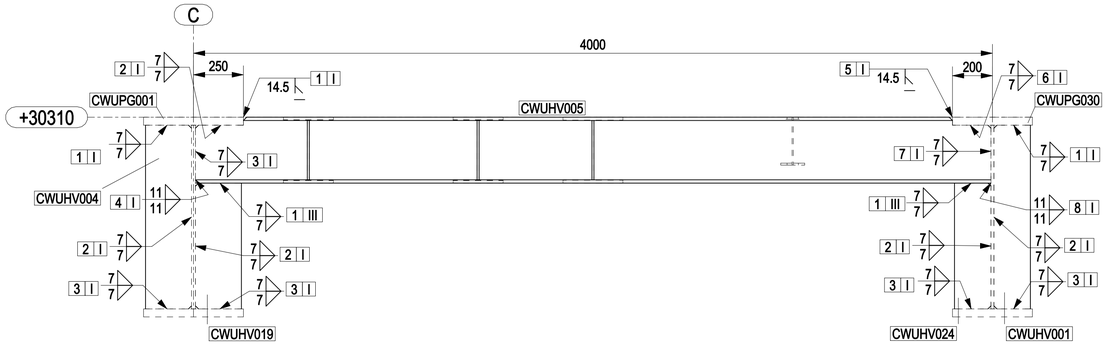



A - A
1:15

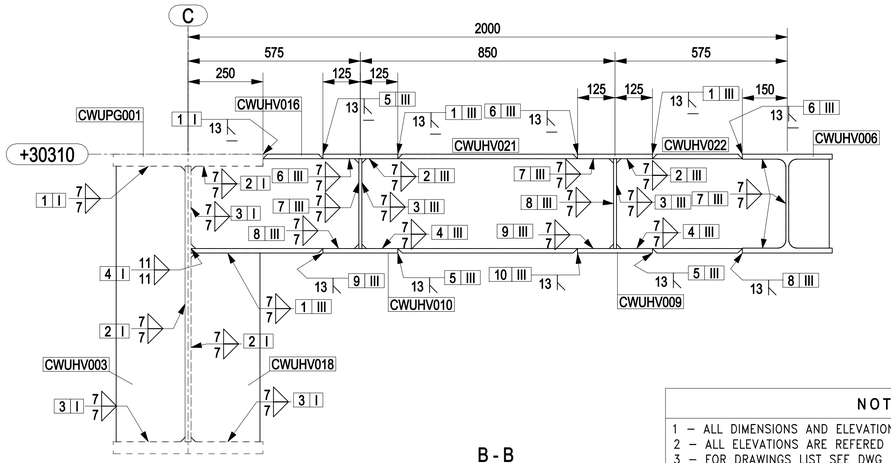

B - B
1:10

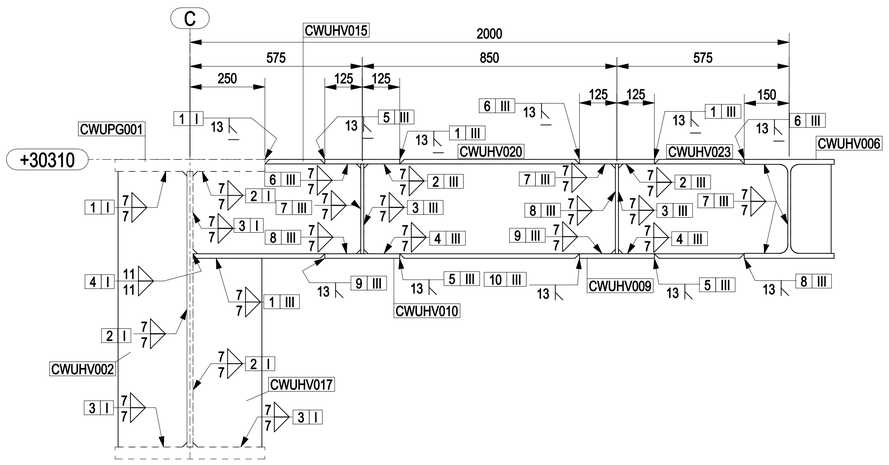

C - C
1:10

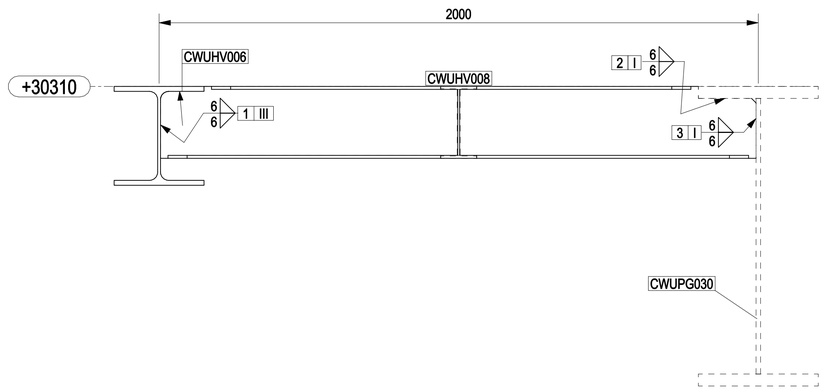


D - D
1:10

NOTES

1 – ALL DIMENSIONS AND ELEVATIONS ARE IN MILLIMETERS U.N.O.
2 – ALL ELEVATIONS ARE REFERED TO C.D.
3 – FOR DRAWINGS LIST SEE DWG 123A90–FDL–ST–DD–90673
4 – FOR PLAN VIEW SEE DWG 123A90–FDL–ST–DD–90673

KEY PLAN

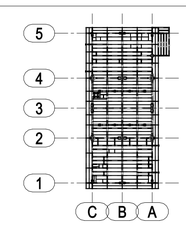

PLAN AT EL.+30310 TOS

HOLDS

REFERENCE DRAWINGS

DWG No.	DESCRIPTION
ROS1783 - SK-022_01	-

REV.	DATE	DRN	CHKD	APPD	DESCRIPTION
0	12/07/2024	CM–TS	MR	DC	ISSUED FOR CONSTRUCTION

CROSSWIND

ROSETTI MARINO

TITLE :

BASE LOAD POWER HUB (BLPH)
HYDROGEN VENT AT EL. +30310 TOS
ASSEMBLY

CONTRACT NO./TITLE CW–I–WP4–2023–05/HOLLANDSE KUST NOORD WIND PARK			SCALE 1:30
DRAWN CM–TS	CHECKED M.ROSSI	APPROVED D.CASADIO	DATE 12/07/2024

A1	DRAWING NO. 123A90–FDL–ST–DD–90674	SHEET 001	REV. 0