


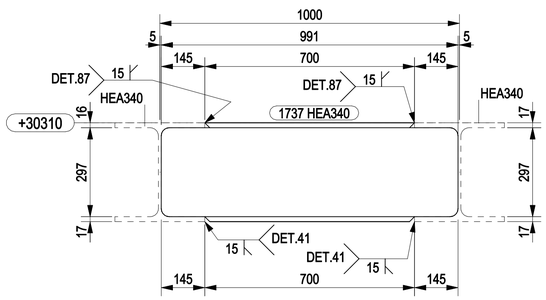


CWUETE008

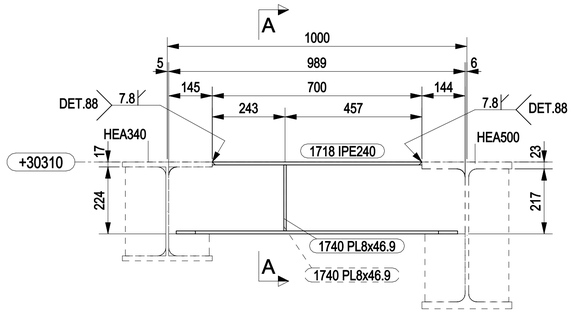



CWUETE009 CWUETE010

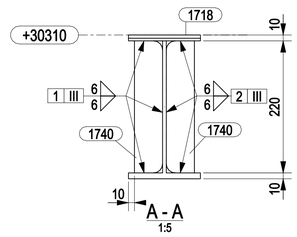

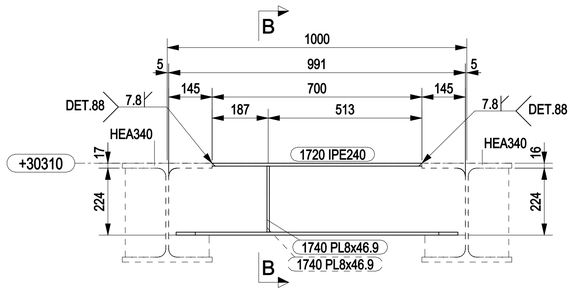


CWUETE011 CWUETE012

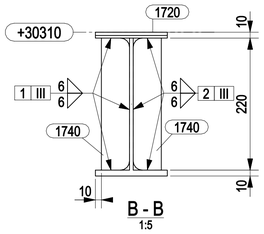


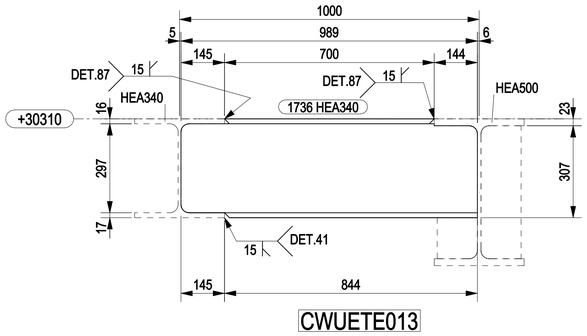


CWUETE013

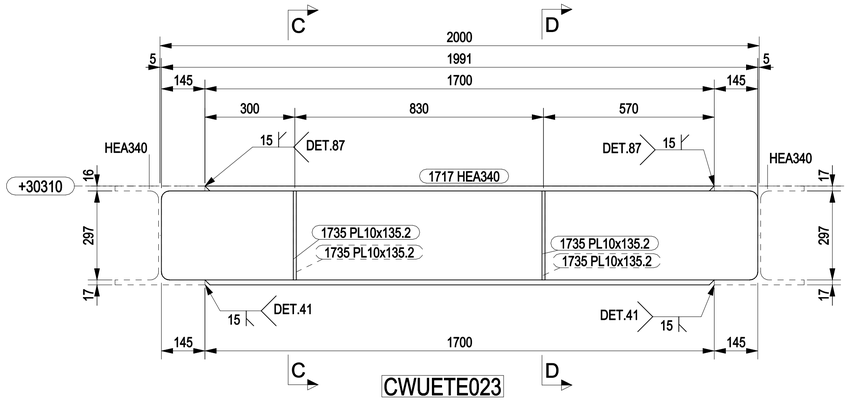


CWUETE023

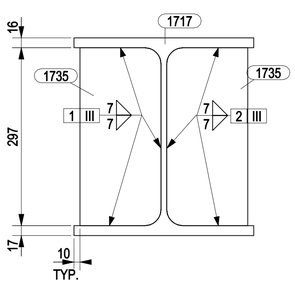


C - C
1:5

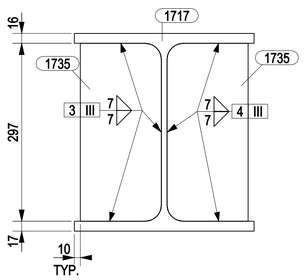


D - D
1:5

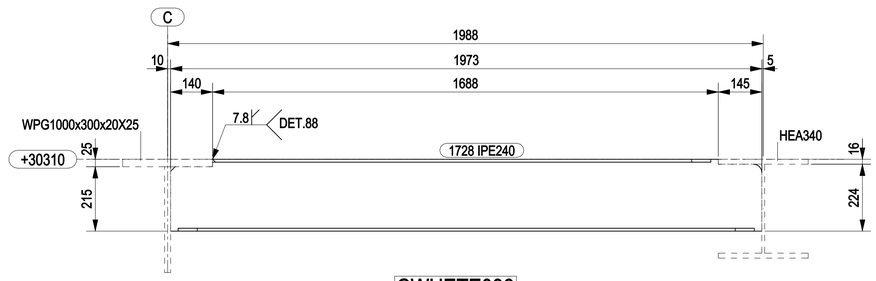


CWUETE038

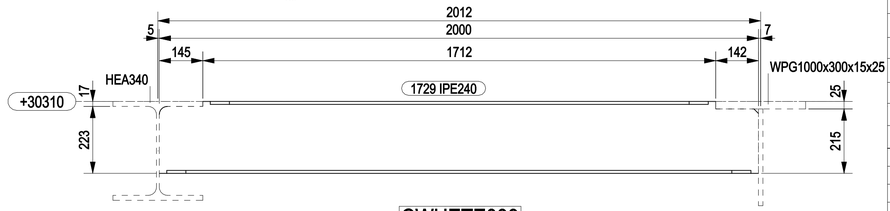


CWUETE039

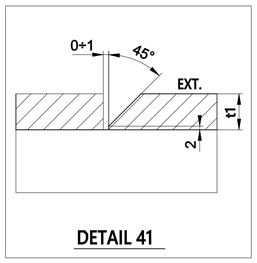

DETAIL 41

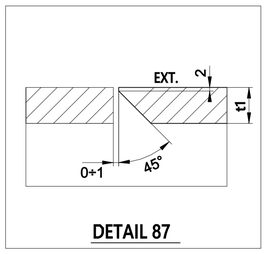

DETAIL 87

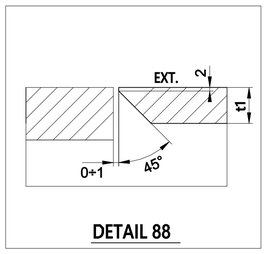


DETAIL 88

MARK	POS.	Q.TY	DENOMINATION	LENGTH (mm)	MATERIAL GRADE	STR. CAT.	WEIGHT (Kg)	P. SURF. (m^2)	NOTES
CWUETE008	1737	1	HEA340	990	S355J2	3	79.9	1.78	
CWUETE009	1718	1	IPE240	989	S355J2	4	26.5	0.91	
CWUETE009	1740	2	PL8x46.9	220	S355J2	4	1.3	0.05	
CWUETE010	1718	1	IPE240	989	S355J2	4	26.5	0.91	
CWUETE010	1740	2	PL8x46.9	220	S355J2	4	1.3	0.05	
CWUETE011	1720	1	IPE240	990	S355J2	4	26.6	0.91	
CWUETE011	1740	2	PL8x46.9	220	S355J2	4	1.3	0.05	
CWUETE012	1720	1	IPE240	990	S355J2	4	26.6	0.91	
CWUETE012	1740	2	PL8x46.9	220	S355J2	4	1.3	0.05	
CWUETE013	1736	1	HEA340	989	S355J2	3	85.5	1.78	
CWUETE023	1717	1	HEA340	1991	S355J2	3	184.8	3.57	
CWUETE023	1735	4	PL10x135.2	297	S355J2	4	12.5	0.35	
CWUETE038	1728	1	IPE240	1973	S355J2	4	56.4	1.82	
CWUETE039	1729	1	IPE240	2000	S355J2	4	56.9	1.84	
						TOTALE	587.3	14.99	

NOTES

1 – ALL DIMENSIONS AND ELEVATIONS ARE IN MILLIMETERS U.N.O.
2 – ALL ELEVATIONS ARE REFERED TO C.D.

KEY PLAN

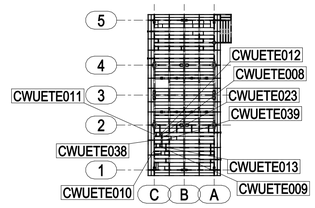

PLAN AT EL.+30310 TOS

HOLDS

REFERENCE DRAWINGS

DWG No.	DESCRIPTION

REV.	DATE	DRN	CHKD	APPD	DESCRIPTION
0	26/07/2024	CM–TS	MR	DC	ISSUED FOR CONSTRUCTION

CROSSWIND

ROSETTI MARINO

TITLE :

BASE LOAD POWER HUB (BLPH)
SUPPORT TRAFO ELOGEN PLAN +30310
MARKS CWUETE008 TO CWUETE013 – CWUETE023 – CWUETE038 – CWUETE039

CONTRACT NO./TITLE CW–I–WP4–2023–05/HOLLANDSE KUST NOORD WIND PARK				SCALE 1:10
DRAWN CM–TS	CHECKED M.ROSSI	APPROVED D.CASADIO		DATE 26/07/2024
A1	DRAWING NO. 123A90–FDL–ST–DD–90684		SHEET 001	REV. 0