


MARKS	DRAWING NUMBER	NOTES
CWLEN001	123A90-FDL-ST-DD-90678	
CWLEN002	123A90-FDL-ST-DD-90678	
CWLEN003	123A90-FDL-ST-DD-90678	
CWLEN004	123A90-FDL-ST-DD-90678	
CWLEN005	123A90-FDL-ST-DD-90678	
CWLEN006	123A90-FDL-ST-DD-90678	
CWLEN007	123A90-FDL-ST-DD-90679	
CWLEN008	123A90-FDL-ST-DD-90679	
CWLEN009	123A90-FDL-ST-DD-90678	
CWLEN010	123A90-FDL-ST-DD-90678	
CWLEN011	123A90-FDL-ST-DD-90679	
CWLEN012	123A90-FDL-ST-DD-90679	
CWLEN013	123A90-FDL-ST-DD-90679	
CWLEN014	123A90-FDL-ST-DD-90679	
CWLEN015	123A90-FDL-ST-DD-90679	
CWLEN016	123A90-FDL-ST-DD-90679	

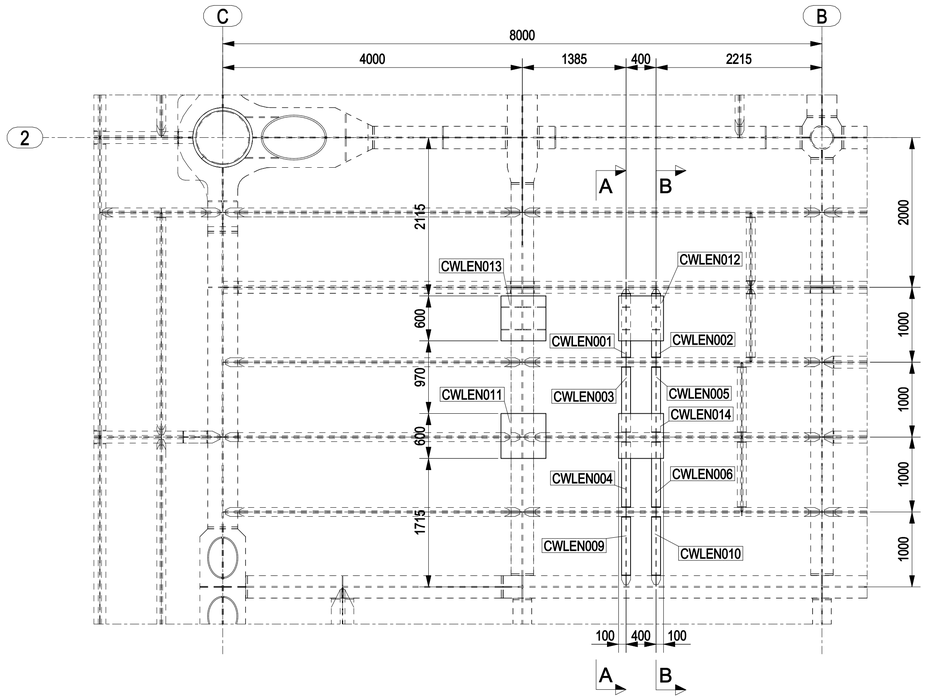


PLAN AT EL +23310 TOS

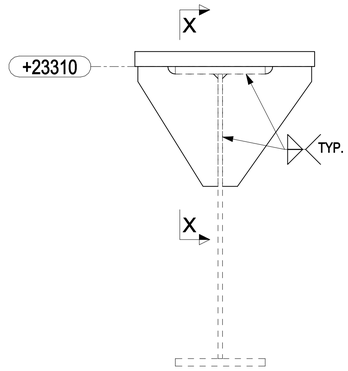


TYPICAL CONNECTION
1:10

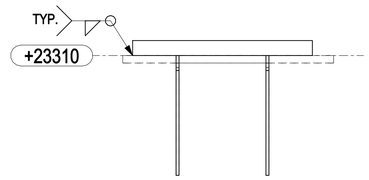

X - X
1:10

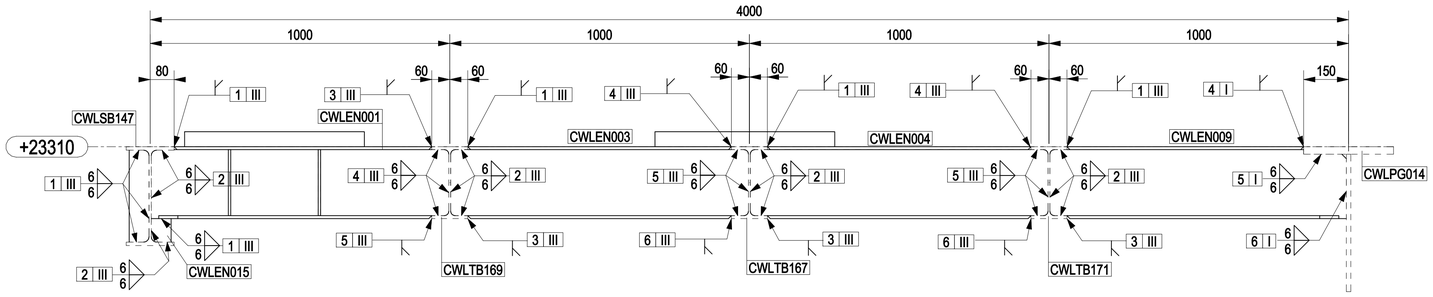

A - A
1:10

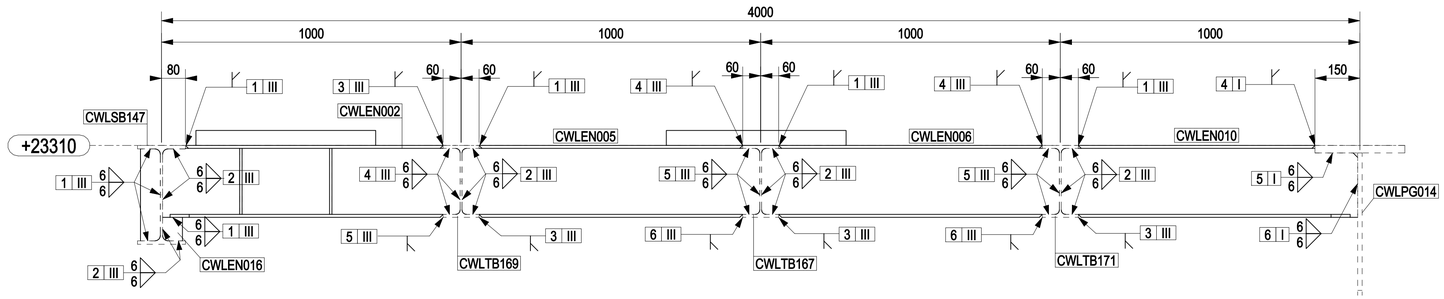


B - B
1:10

NOTES

1 – ALL DIMENSIONS AND ELEVATIONS ARE IN MILLIMETERS U.N.O.
2 – ALL ELEVATIONS ARE REFERED TO C.D.

KEY PLAN

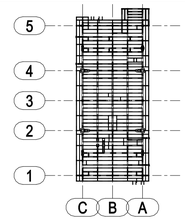

PLAN AT EL.+23310 TOS

HOLDS

REFERENCE DRAWINGS

DWG No.	DESCRIPTION

REV.	DATE	DRN	CHKD	APPD	DESCRIPTION
0	26/07/2024	CM–TS	MR	DC	ISSUED FOR CONSTRUCTION

CROSSWIND

ROSETTI MARINO

TITLE :
BASE LOAD POWER HUB (BLPH)
SUPPORT RECEIVER N2 PLAN AT EL. +23310 TOS
ASSEMBLY SUPPORT

CONTRACT NO./TITLE CW–I–WP4–2023–05/HOLLANDSE KUST NOORD WIND PARK			SCALE 1:40
DRAWN CM–TS	CHECKED M.ROSSI	APPROVED D.CASADIO	DATE 26/07/2024
A1	DRAWING NO. 123A90–FDL–ST–DD–90686	SHEET 001	REV. 0