

MARKS	DRAWING NUMBER	NOTES
CWUETE001	123A90-FDL-ST-DD-90212	
CWUETE002	123A90-FDL-ST-DD-90683	
CWUETE003	123A90-FDL-ST-DD-90683	
CWUETE004	123A90-FDL-ST-DD-90683	
CWUETE005	123A90-FDL-ST-DD-90683	
CWUETE006	123A90-FDL-ST-DD-90683	
CWUETE007	123A90-FDL-ST-DD-90683	
CWUETE008	123A90-FDL-ST-DD-90684	
CWUETE009	123A90-FDL-ST-DD-90684	
CWUETE010	123A90-FDL-ST-DD-90684	
CWUETE011	123A90-FDL-ST-DD-90684	
CWUETE012	123A90-FDL-ST-DD-90684	
CWUETE013	123A90-FDL-ST-DD-90684	
CWUETE014	123A90-FDL-ST-DD-90683	
CWUETE015	123A90-FDL-ST-DD-90683	
CWUETE016	123A90-FDL-ST-DD-90683	
CWUETE017	123A90-FDL-ST-DD-90683	
CWUETE018	123A90-FDL-ST-DD-90683	
CWUETE019	123A90-FDL-ST-DD-90683	
CWUETE020	123A90-FDL-ST-DD-90683	
CWUETE021	123A90-FDL-ST-DD-90683	
CWUETE022	123A90-FDL-ST-DD-90212	
CWUETE023	123A90-FDL-ST-DD-90684	
CWUETE024	123A90-FDL-ST-DD-90683	
CWUETE025	123A90-FDL-ST-DD-90683	
CWUETE026	123A90-FDL-ST-DD-90685	
CWUETE027	123A90-FDL-ST-DD-90685	
CWUETE028	123A90-FDL-ST-DD-90685	
CWUETE029	123A90-FDL-ST-DD-90685	
CWUETE030	123A90-FDL-ST-DD-90685	
CWUETE031	123A90-FDL-ST-DD-90685	
CWUETE032	123A90-FDL-ST-DD-90685	
CWUETE033	123A90-FDL-ST-DD-90685	
CWUETE034	123A90-FDL-ST-DD-90685	
CWUETE035	123A90-FDL-ST-DD-90685	
CWUETE036	123A90-FDL-ST-DD-90685	
CWUETE037	123A90-FDL-ST-DD-90685	
CWUETE038	123A90-FDL-ST-DD-90684	
CWUETE039	123A90-FDL-ST-DD-90684	

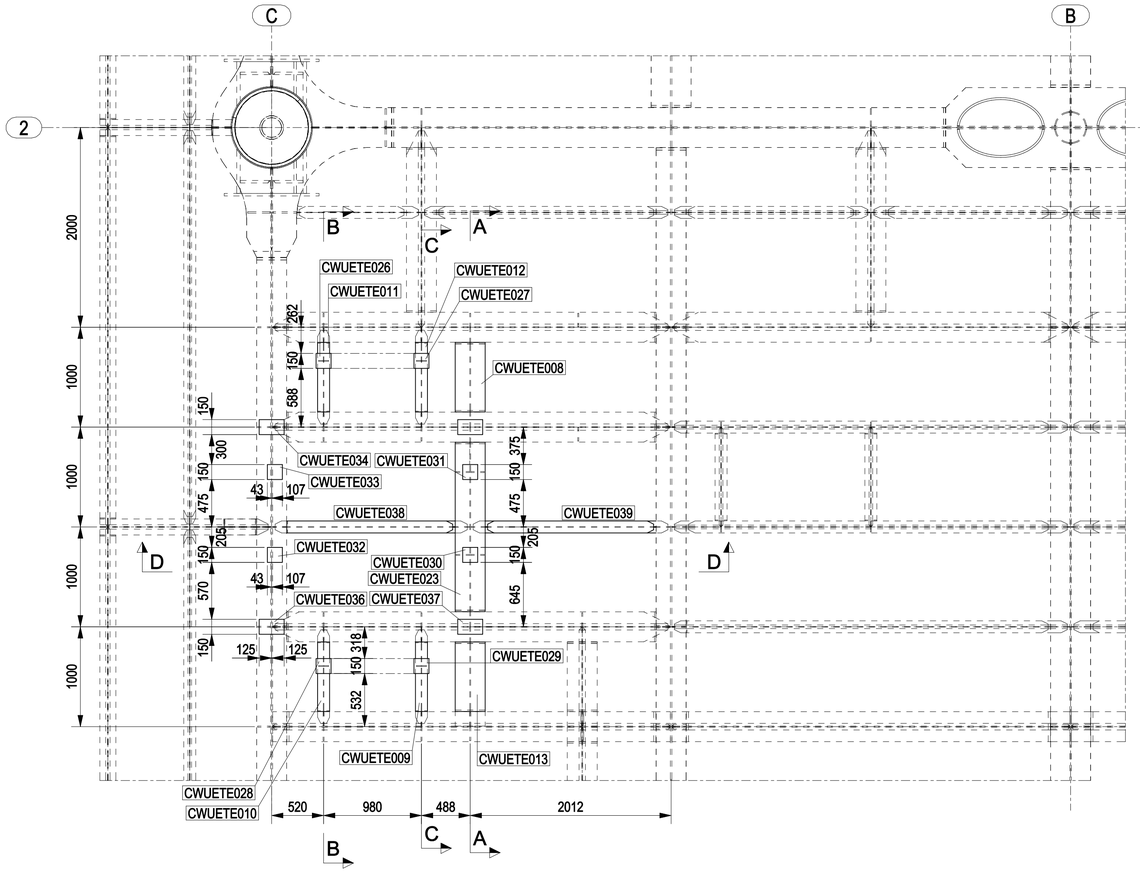

PLAN AT EL.+30310 TOS

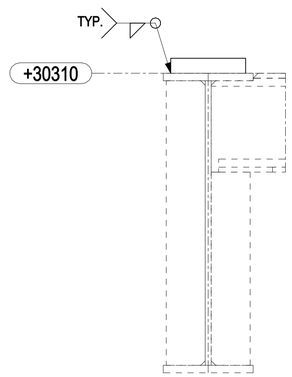


TYPICAL CONNECTION
1:10

NOTES

1 – ALL DIMENSIONS AND ELEVATIONS ARE IN MILLIMETERS U.N.O.
2 – ALL ELEVATIONS ARE REFERED TO C.D.
3 – FOR SECTIONS A–A TO D–D SEE DWG 123A90–FDL–ST–DD–90689

KEY PLAN

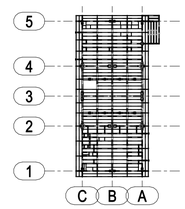

PLAN AT EL.+30310 TOS

HOLDS

REFERENCE DRAWINGS

DWG No.	DESCRIPTION

REV.	DATE	DRN	CHKD	APPD	DESCRIPTION
0	26/07/2024	CM–TS	MR	DC	ISSUED FOR CONSTRUCTION

CROSSWIND

ROSETTI MARINO

TITLE :
BASE LOAD POWER HUB (BLPH)
SUPPORT TRAFO OF ELOGEN PLAN AT EL. +30310 TOS
ASSEMBLY SUPPORT

CONTRACT NO./TITLE CW–I–WP4–2023–05/HOLLANDSE KUST NOORD WIND PARK			SCALE 1:30
DRAWN CM–TS	CHECKED M.ROSSI	APPROVED D.CASADIO	DATE 26/07/2024

A1	DRAWING NO. 123A90–FDL–ST–DD–90688	SHEET 001	REV. 0