

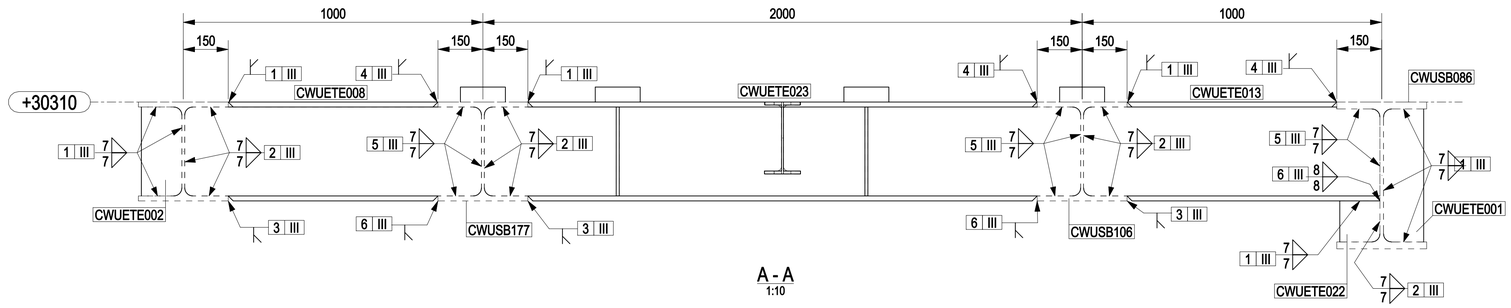



A - A
1:10

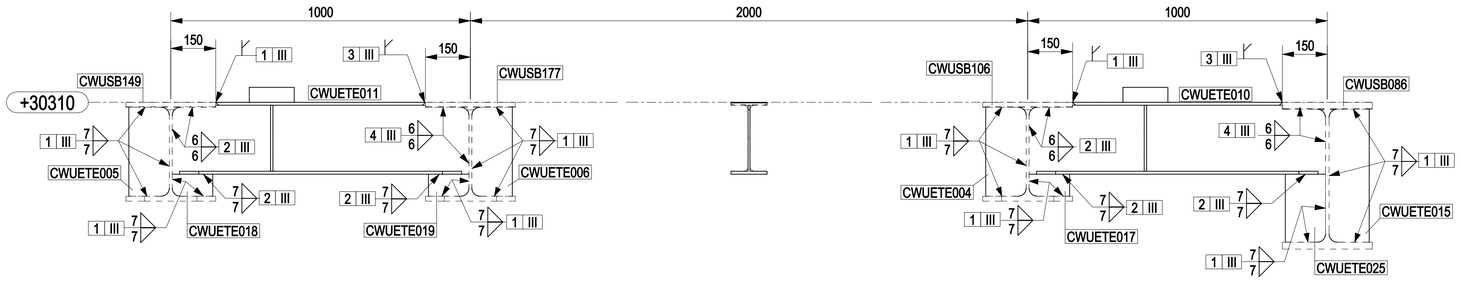

B - B
1:10

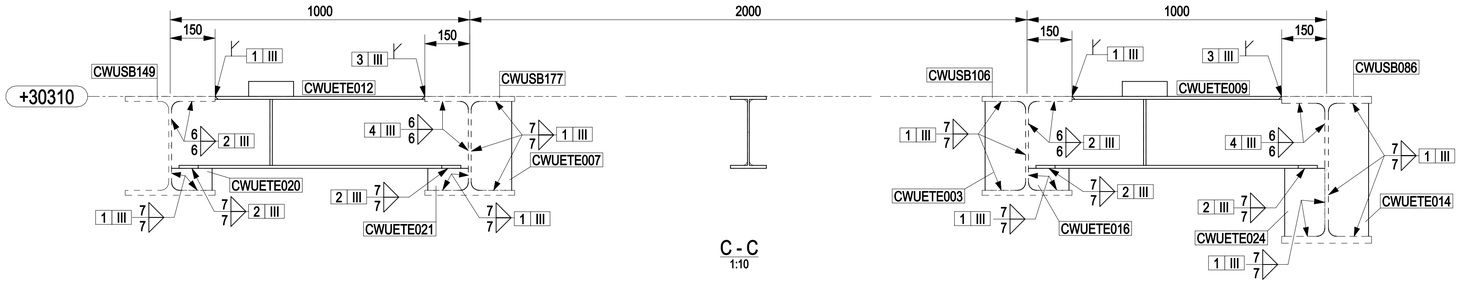

C - C
1:10

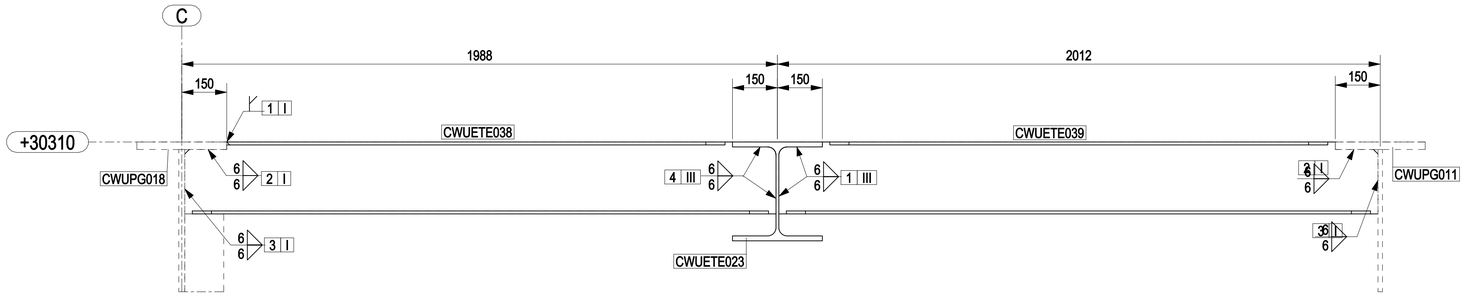


D - D
1:10

NOTES

1 – ALL DIMENSIONS AND ELEVATIONS ARE IN MILLIMETERS U.N.O.
2 – ALL ELEVATIONS ARE REFERED TO C.D.
3 – FOR PLAN VIEW & DRAWING LIST SEE DWG 123A90-FDL-ST-DD-90688

KEY PLAN

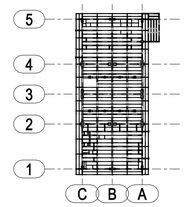

PLAN AT EL.+30310 TOS

HOLDS

REFERENCE DRAWINGS

DWG No.	DESCRIPTION

REV.	DATE	DRN	CHKD	APPD	DESCRIPTION
0	26/07/2024	CM-TS	MR	DC	ISSUED FOR CONSTRUCTION

CROSSWIND

ROSETTI MARINO

TITLE :
BASE LOAD POWER HUB (BLPH)
SUPPORT TRAFO OF ELOGEN PLAN AT EL. +30310 TOS
ASSEMBLY SUPPORT

CONTRACT NO./TITLE CW-I-WP4-2023-05/HOLLANDSE KUST NOORD WIND PARK			SCALE 1:30
DRAWN CM-TS	CHECKED M.ROSSI	APPROVED D.CASADIO	DATE 26/07/2024
A1	DRAWING NO. 123A90-FDL-ST-DD-90689	SHEET 001	REV. 0