


MARKS	DRAWING NUMBER	NOTES
CWUEAP001	123A90-FDL-ST-DD-90690	
CWUEAP002	123A90-FDL-ST-DD-90690	
CWUEAP003	123A90-FDL-ST-DD-90690	
CWUEAP004	123A90-FDL-ST-DD-90690	
CWUEAP005	123A90-FDL-ST-DD-90690	
CWUEAP006	123A90-FDL-ST-DD-90690	
CWUEAP007	123A90-FDL-ST-DD-90690	
CWUEAP008	123A90-FDL-ST-DD-90690	
CWUEAP009	123A90-FDL-ST-DD-90690	
CWUEAP010	123A90-FDL-ST-DD-90690	
CWUEAP011	123A90-FDL-ST-DD-90690	
CWUEAP012	123A90-FDL-ST-DD-90690	
CWUEAP013	123A90-FDL-ST-DD-90690	
CWUEAP014	123A90-FDL-ST-DD-90690	
CWUEAP015	123A90-FDL-ST-DD-90690	
CWUEAP016	123A90-FDL-ST-DD-90690	
CWUEAP017	123A90-FDL-ST-DD-90690	
CWUEAP018	123A90-FDL-ST-DD-90690	
CWUEAP019	123A90-FDL-ST-DD-90690	
CWUEAP020	123A90-FDL-ST-DD-90690	
CWUEAP021	123A90-FDL-ST-DD-90690	
CWUEAP022	123A90-FDL-ST-DD-90690	
CWUEAP023	123A90-FDL-ST-DD-90690	
CWUEAP024	123A90-FDL-ST-DD-90690	
CWUEAP025	123A90-FDL-ST-DD-90690	
CWUEAP026	123A90-FDL-ST-DD-90690	
CWUEAP027	123A90-FDL-ST-DD-90690	
CWUEAP028	123A90-FDL-ST-DD-90690	
CWUEAP029	123A90-FDL-ST-DD-90690	
CWUEAP030	123A90-FDL-ST-DD-90690	
CWUEAP031	123A90-FDL-ST-DD-90690	
CWUEAP032	123A90-FDL-ST-DD-90690	
CWUEAP033	123A90-FDL-ST-DD-90690	
CWUEAP034	123A90-FDL-ST-DD-90690	
CWUEAP035	123A90-FDL-ST-DD-90690	
CWUEAP036	123A90-FDL-ST-DD-90690	
CWUEAP037	123A90-FDL-ST-DD-90690	
CWUEAP038	123A90-FDL-ST-DD-90690	
CWUEAP039	123A90-FDL-ST-DD-90690	
CWUEAP040	123A90-FDL-ST-DD-90690	

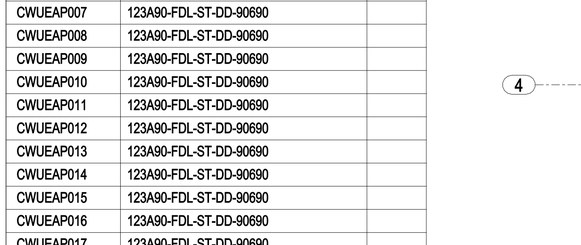


FLOORING WELDING
TYPICAL DETAILS
SCALE NTS

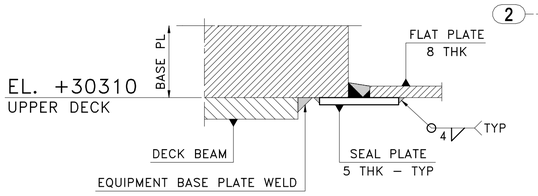


SEAL PLATE
TYPICAL DETAILS
SCALE NTS

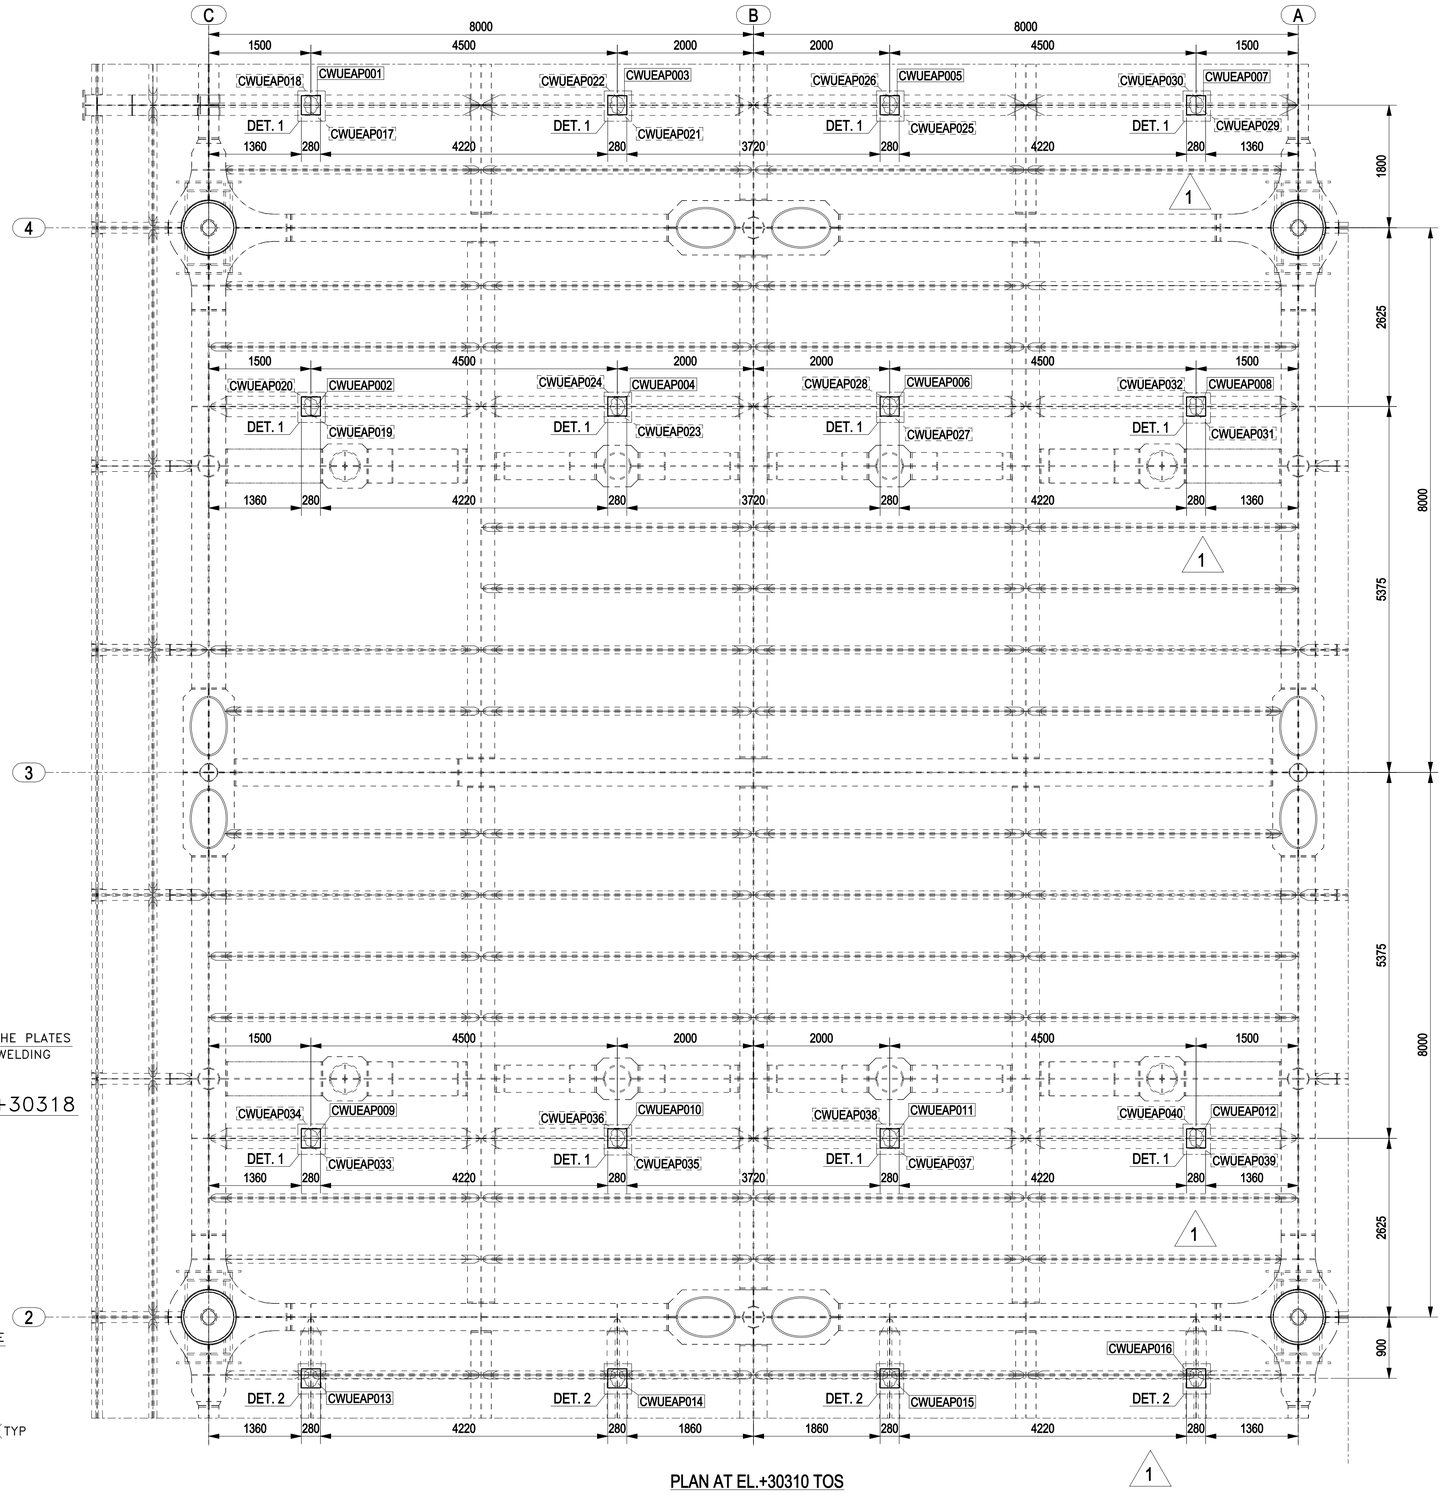

PLAN AT EL.+30310 TOS

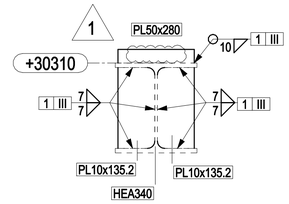

TYPICAL DET.1 CONNECTION
1:10

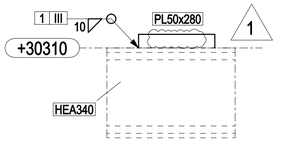


TYPICAL DET.2 CONNECTION
1:10

NOTES

1 – ALL DIMENSIONS AND ELEVATIONS ARE IN MILLIMETERS U.N.O.
2 – ALL ELEVATIONS ARE REFERED TO C.D.

KEY PLAN

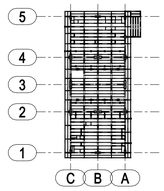

PLAN AT EL.+30310 TOS

HOLDS

REFERENCE DRAWINGS

DWG No.	DESCRIPTION
123A90-DDL-ST-DD-90125	STORAGE VESSEL - WALKWAYS ASSEMBLY AND DETAILS

REV.	DATE	DRN	CHKD	APPD	DESCRIPTION
1	04/12/2024	CM–TS	MR	DC	REVISED WHERE INDICATED
0	26/07/2024	CM–TS	MR	DC	ISSUED FOR CONSTRUCTION

CROSSWIND

ROSETTI MARINO

TITLE :
BASE LOAD POWER HUB (BLPH)
SUPPORT ACCESS PLATFORM PLAN AT EL. +30310 TOS
ASSEMBLY SUPPORT

CONTRACT NO./TITLE CW–I–WP4–2023–05/HOLLANDSE KUST NOORD WIND PARK			SCALE 1:40
DRAWN CM–TS	CHECKED M.ROSSI	APPROVED D.CASADIO	DATE 04/12/2024
A1	DRAWING NO. 123A90–FDL–ST–DD–90691	SHEET 001	REV. 1