


MARK	POS.	Q.TY	DENOMINATION	LENGTH (mm)	MATERIAL GRADE	STR. CAT.	WEIGHT (Kg)	P. SURF. (m^2)	NOTES
CWUAP001	1751	1	HEB220	4210	S355J2	5	300.7	5.35	
CWUAP001	1789	1	PL20x280	280	S275JR	5	12.3	0.18	
CWUAP001	1790	2	PL10x95.2	188	S275JR	5	2.8	0.08	
CWUAP002	1751	1	HEB220	4210	S355J2	5	300.7	5.35	
CWUAP002	1789	1	PL20x280	280	S275JR	5	12.3	0.18	
CWUAP002	1790	2	PL10x95.2	188	S275JR	5	2.8	0.08	
CWUAP003	1751	1	HEB220	4210	S355J2	5	300.7	5.35	
CWUAP003	1789	1	PL20x280	280	S275JR	5	12.3	0.18	
CWUAP003	1790	2	PL10x95.2	188	S275JR	5	2.8	0.08	
CWUAP004	1751	1	HEB220	4210	S355J2	5	300.7	5.35	
CWUAP004	1789	1	PL20x280	280	S275JR	5	12.3	0.18	
CWUAP004	1790	3	PL10x95.2	188	S275JR	5	4.2	0.12	
CWUAP044	1751	1	HEB220	4210	S355J2	5	300.7	5.35	
CWUAP044	1789	1	PL20x280	280	S275JR	5	12.3	0.18	
CWUAP044	1790	2	PL10x95.2	188	S275JR	5	2.8	0.08	
						TOTALE	1580.2	28.08	

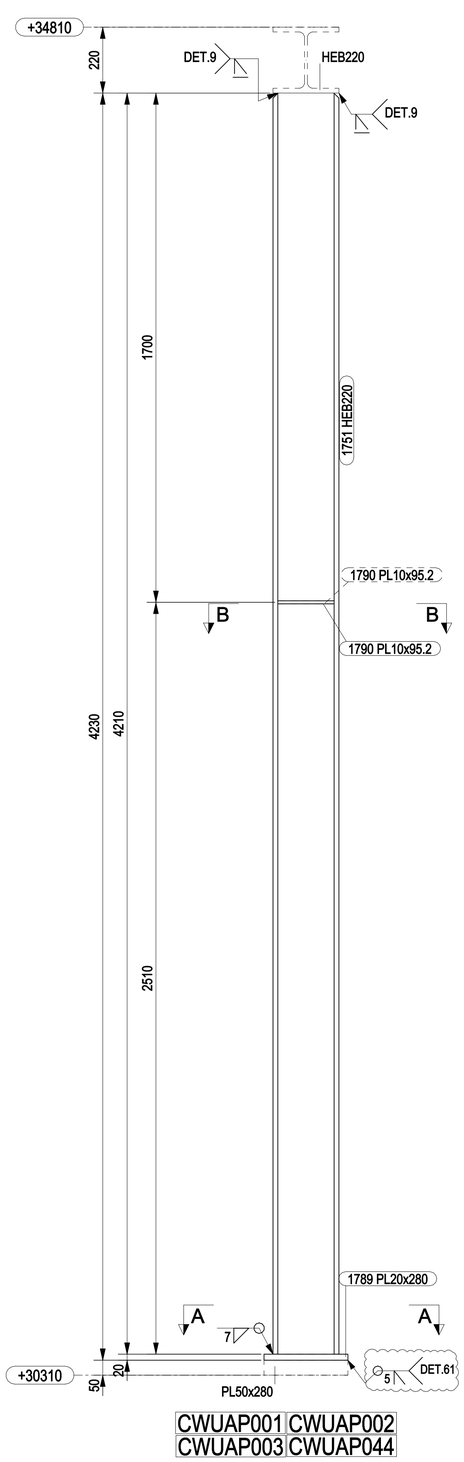



CWUAP001 CWUAP002
CWUAP003 CWUAP044

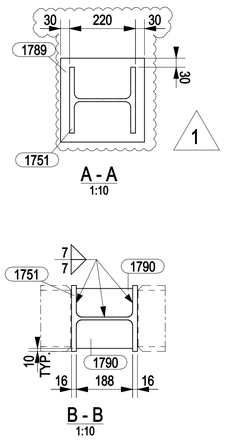

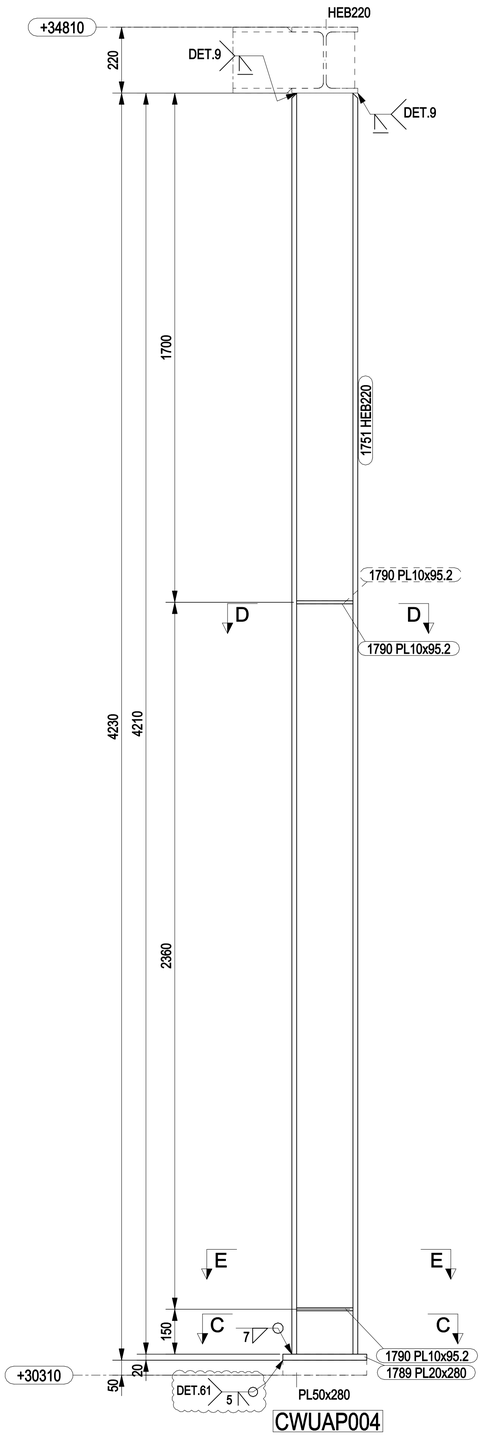

CWUAP004

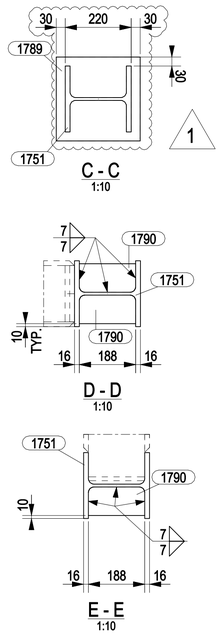


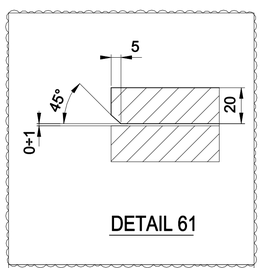

NOTES

1 – ALL DIMENSIONS AND ELEVATIONS ARE IN MILLIMETERS U.N.O.
2 – ALL ELEVATIONS ARE REFERED TO C.D.
3 – ALL WELDS CATEGORY ARE V

KEY PLAN

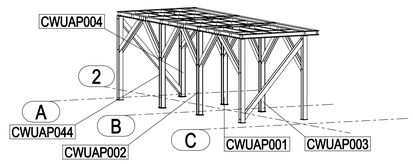

ACCESS PLATFORM

HOLDS

REFERENCE DRAWINGS

DWG No.	DESCRIPTION
123A90-DDL-ST-DD-90125-001 TO 005	STORAGE VESSEL - WALKWAYS - ASSEMBLY AND DETAILS

REV.	DATE	DRN	CHKD	APPD	DESCRIPTION
1	04/12/2024	CM-TS	MR	DC	REVISED WHERE INDICATED
0	01/08/2024	CM-TS	MR	DC	ISSUED FOR CONSTRUCTION

CROSSWIND

ROSETTI MARINO

TITLE :
BASE LOAD POWER HUB (BLPH)
STORAGE VESSEL – WALKWAYS ROW 2
MARK CWUAP001 TO CWUAP004 – CWUAP044

CONTRACT NO./TITLE CW-I-WP4-2023-05/HOLLANDSE KUST NOORD WIND PARK			SCALE 1:10
DRAWN CM-TS	CHECKED M.ROSSI	APPROVED D.CASADIO	DATE 04/12/2024
A1	DRAWING NO. 123A90-FDL-ST-DD-90693	SHEET 001	REV. 1