


MARK	POS.	Q.TY	DENOMINATION	LENGTH (mm)	MATERIAL GRADE	STR. CAT.	WEIGHT (Kg)	P. SURF. (m^2)	NOTES
CWUAP007	1752	1	HEB220	4425	S355J2	5	316.5	5.62	
CWUAP007	1790	2	PL10x95.2	188	S275JR	5	2.8	0.08	
CWUAP008	1752	1	HEB220	4425	S355J2	5	316.5	5.62	
CWUAP008	1790	2	PL10x95.2	188	S275JR	5	2.8	0.08	
CWUAP009	1752	1	HEB220	4425	S355J2	5	316.5	5.62	
CWUAP009	1790	3	PL10x95.2	188	S275JR	5	4.2	0.12	
CWUAP010	1752	1	HEB220	4425	S355J2	5	316.5	5.62	
CWUAP010	1790	5	PL10x95.2	188	S275JR	5	7.0	0.21	
CWUAP011	1753	1	HEB220	4490	S355J2	5	308.6	5.70	
CWUAP012	1753	1	HEB220	4490	S355J2	5	308.6	5.70	
						TOTALE	1900.1	34.38	

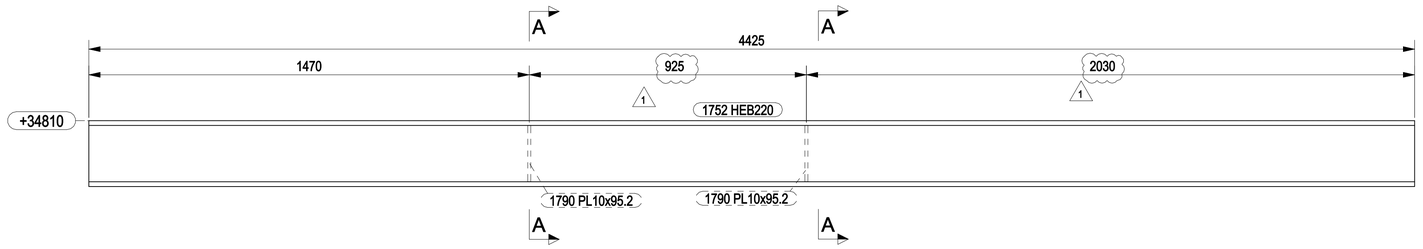


CWUAP007 CWUAP008

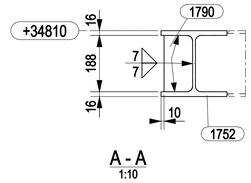


A - A
1:10

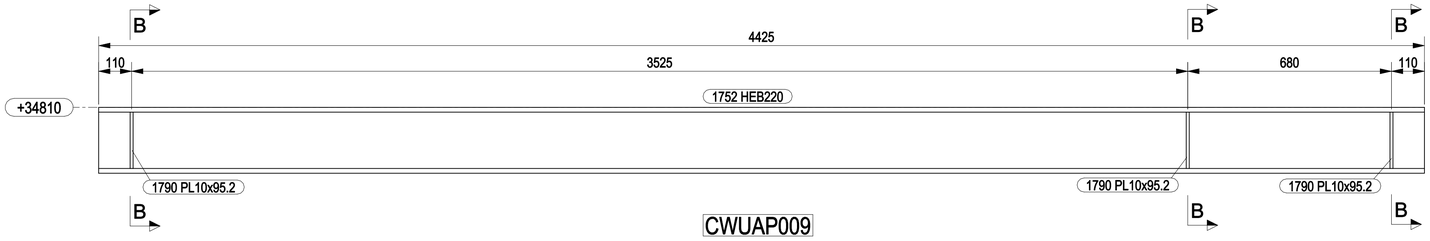


CWUAP009

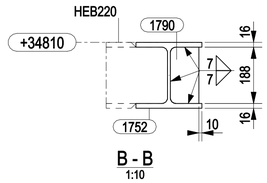


B - B
1:10

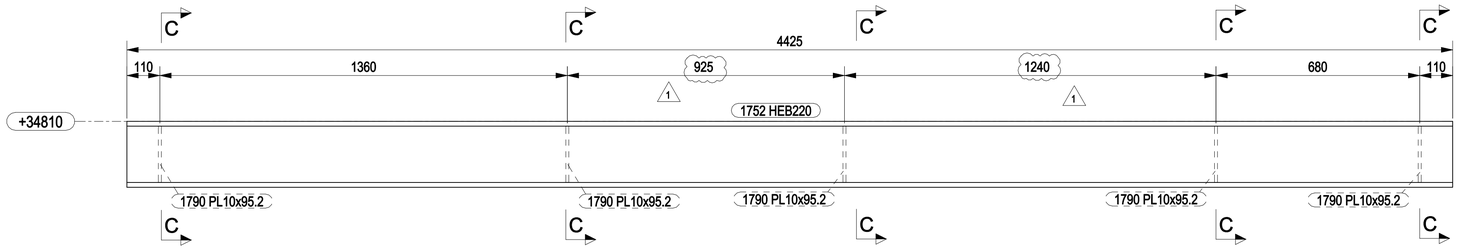


CWUAP010

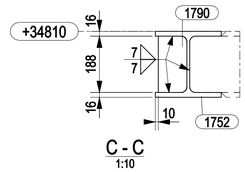

C - C
1:10

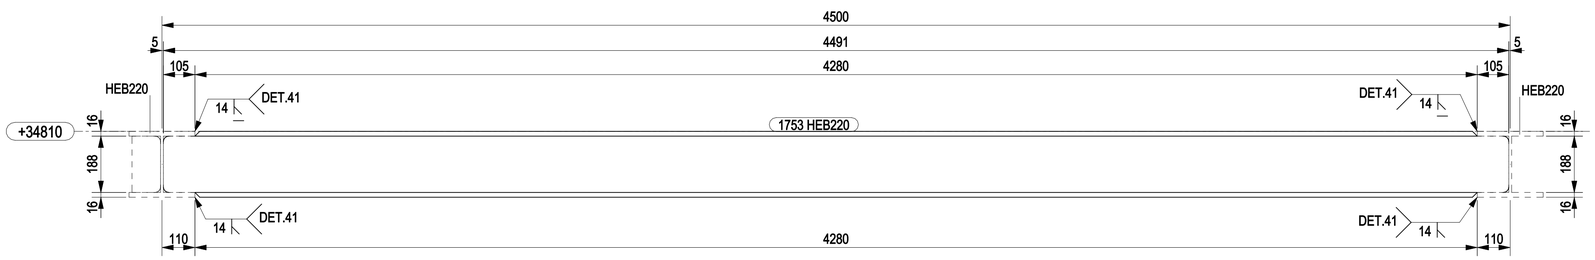

CWUAP011 CWUAP012

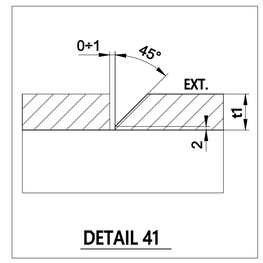


DETAIL 41

NOTES

1 – ALL DIMENSIONS AND ELEVATIONS ARE IN MILLIMETERS U.N.O.
2 – ALL ELEVATIONS ARE REFERED TO C.D.
3 – ALL WELDS CATEGORY ARE V

KEY PLAN

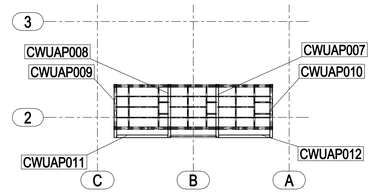

PLAN AT EL +34810 TOS

HOLDS

REFERENCE DRAWINGS

DWG No.	DESCRIPTION
123A90-DDL-ST-DD-90125-001 TO 005	STORAGE VESSEL - WALKWAYS - ASSEMBLY AND DETAILS

REV.	DATE	DRN	CHKD	APPD	DESCRIPTION
1	04/12/2024	CM-TS	MR	DC	REVISED WHERE INDICATED
0	01/08/2024	CM-TS	MR	DC	ISSUED FOR CONSTRUCTION

CROSSWIND

ROSETTI MARINO

TITLE :
BASE LOAD POWER HUB (BLPH)
STORAGE VESSEL – WALKWAYS ROW 2
MARK CWUAP007 TO CWUAP012

CONTRACT NO./TITLE CW-I-WP4-2023-05/HOLLANDSE KUST NOORD WIND PARK			SCALE 1:10
DRAWN CM-TS	CHECKED M.ROSSI	APPROVED D.CASADIO	DATE 04/12/2024
A1	DRAWING NO. 123A90-FDL-ST-DD-90695	SHEET 001	REV. 1