


MARK	POS.	Q.TY	DENOMINATION	LENGTH (mm)	MATERIAL GRADE	STR. CAT.	WEIGHT (Kg)	P. SURF. (m^2)	NOTES
CWUAP013	1753	1	HEB220	4490	S355J2	5	308.6	5.70	
CWUAP013	1790	6	PL10x95.2	188	S275JR	5	8.4	0.25	
CWUAP014	1753	1	HEB220	4490	S355J2	5	308.6	5.70	
CWUAP014	1790	6	PL10x95.2	188	S275JR	5	8.4	0.25	
CWUAP015	1753	1	HEB220	4490	S355J2	5	308.6	5.70	
CWUAP015	1790	6	PL10x95.2	188	S275JR	5	8.4	0.25	
						TOTALE	951.0	17.85	

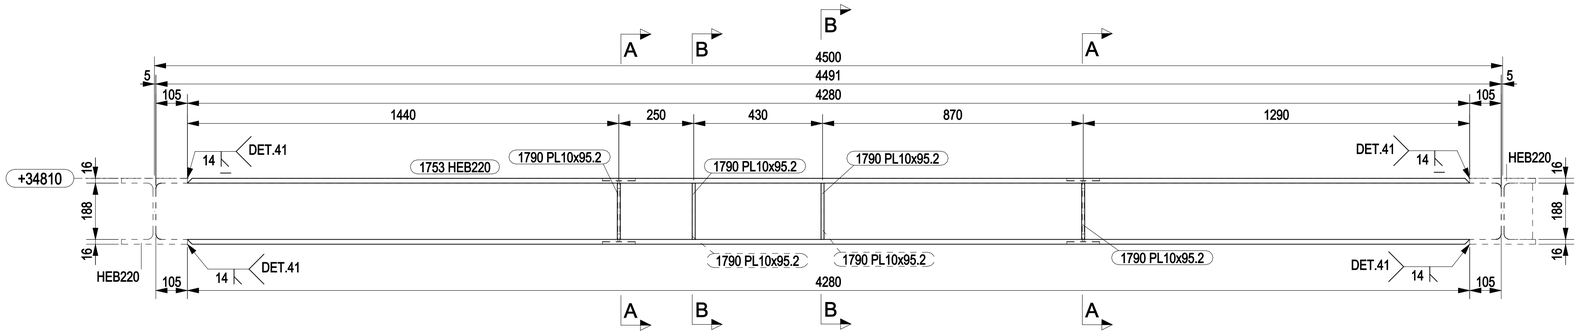


CWUAP013

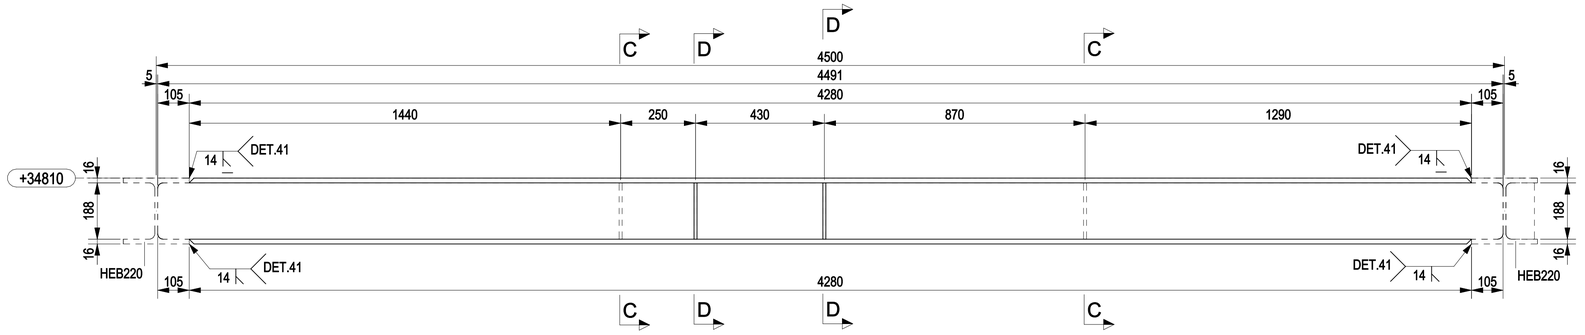


CWUAP014

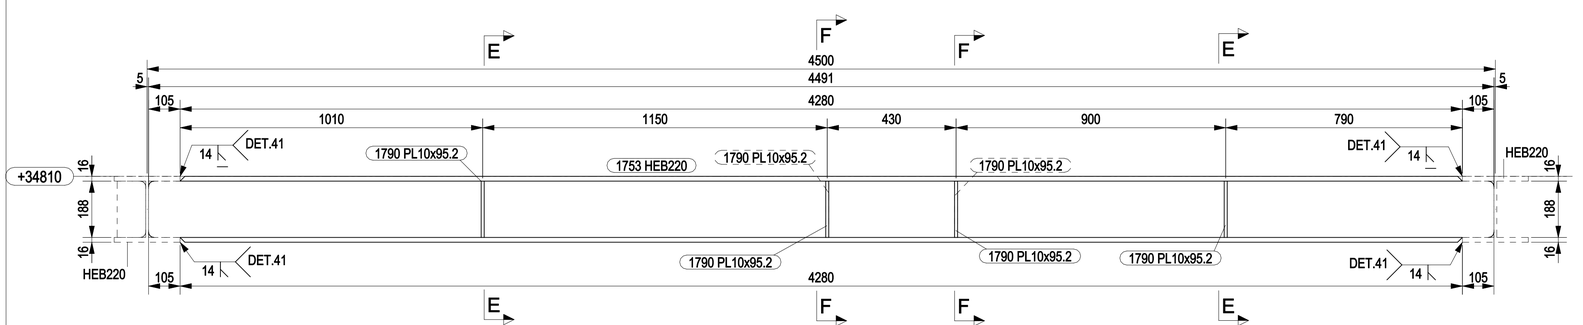


CWUAP015

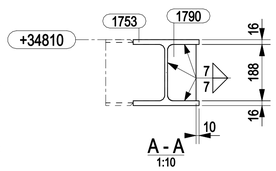


A - A
1:10

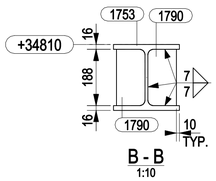


B - B
1:10

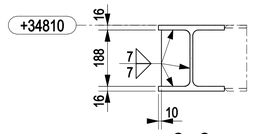


C - C
1:10

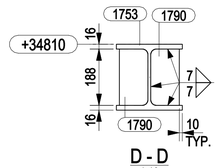


D - D
1:10

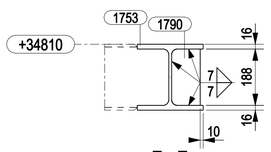

E - E
1:10

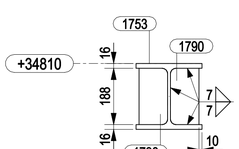

F - F
1:10

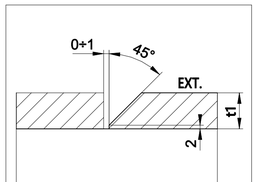


DETAIL 41

NOTES

1 – ALL DIMENSIONS AND ELEVATIONS ARE IN MILLIMETERS U.N.O.
2 – ALL ELEVATIONS ARE REFERED TO C.D.
3 – ALL WELDS CATEGORY ARE V

KEY PLAN

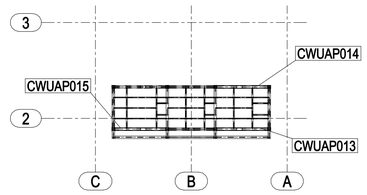

PLAN AT EL +34810 TOS

HOLDS

REFERENCE DRAWINGS

DWG No.	DESCRIPTION
123A90-DDL-ST-DD-90125-001 TO 005	STORAGE VESSEL - WALKWAYS - ASSEMBLY AND DETAILS

REV.	DATE	DRN	CHKD	APPD	DESCRIPTION
0	01/08/2024	CM-TS	MR	DC	ISSUED FOR CONSTRUCTION

CROSSWIND

ROSETTI MARINO

TITLE :

BASE LOAD POWER HUB (BLPH)
STORAGE VESSEL – WALKWAYS ROW 2
MARK CWUAP013 TO CWUAP015

CONTRACT NO./TITLE CW-I-WP4-2023-05/HOLLANDSE KUST NOORD WIND PARK			SCALE 1:10
DRAWN CM-TS	CHECKED M.ROSSI	APPROVED D.CASADIO	DATE 01/08/2024

A1	DRAWING NO. 123A90-FDL-ST-DD-90696	SHEET 001	REV. 0