


MARK	POS.	Q.TY	DENOMINATION	LENGTH (mm)	MATERIAL GRADE	STR. CAT.	WEIGHT (Kg)	P. SURF. (m^2)	NOTES
CWUAP016	1753	1	HEB220	4490	S355J2	5	308.6	5.70	
CWUAP016	1790	6	PL10x95.2	188	S275JR	5	8.4	0.25	
CWUAP017	1754	1	HEB220	3990	S355J2	5	272.9	5.07	
CWUAP018	1754	1	HEB220	3990	S355J2	5	272.9	5.07	
CWUAP018	1790	6	PL10x95.2	188	S275JR	5	8.4	0.25	
CWUAP019	1754	1	HEB220	3990	S355J2	5	272.9	5.07	
CWUAP019	1790	6	PL10x95.2	188	S275JR	5	8.4	0.25	
						TOTALE	1152.3	21.65	

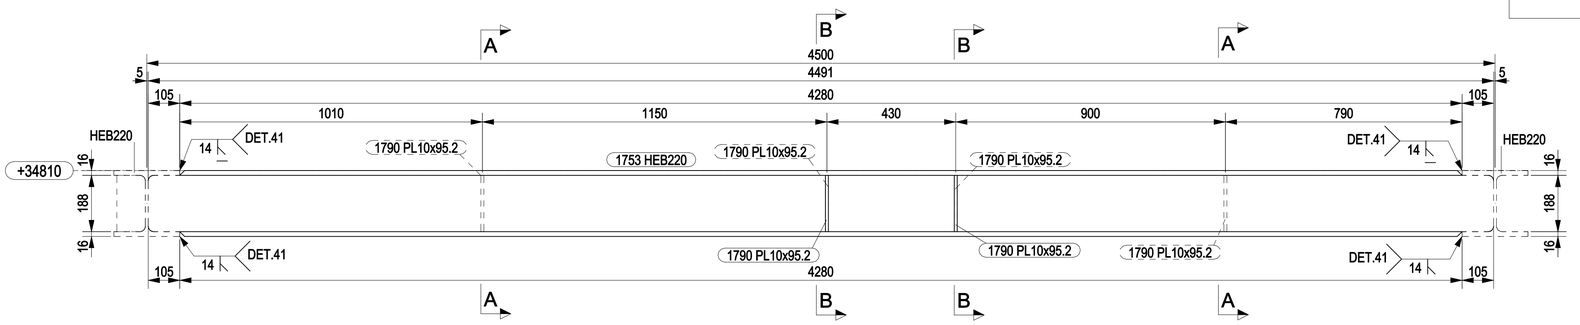


CWUAP016

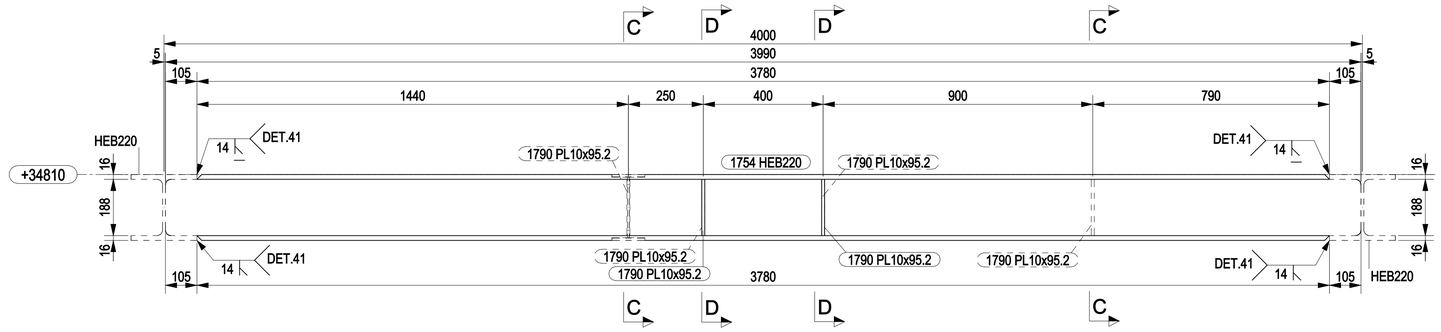


CWUAP018

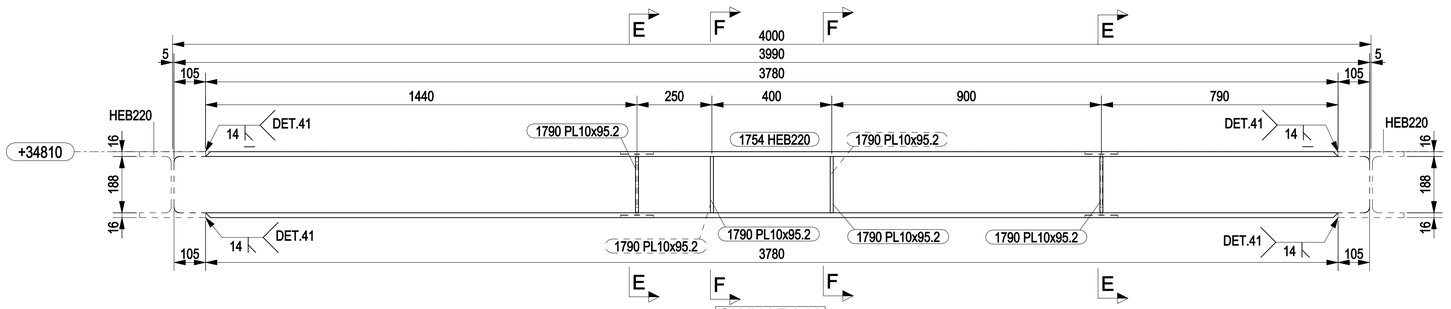


CWUAP019

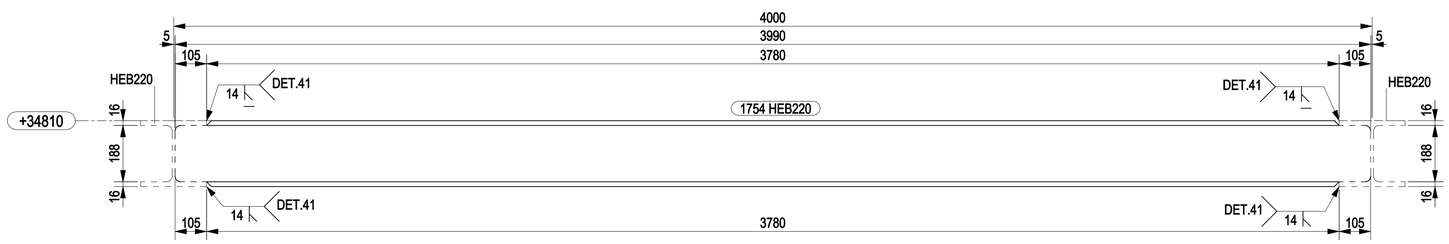


CWUAP017

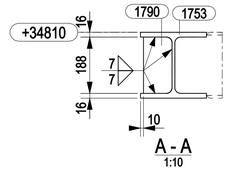


A - A
1:10

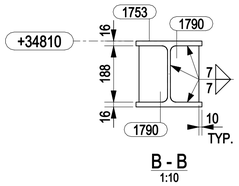


B - B
1:10

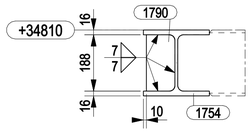


C - C
1:10

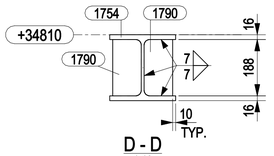


D - D
1:10

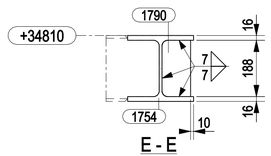

E - E
1:10

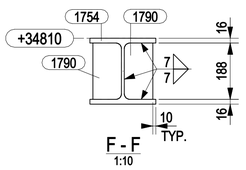

F - F
1:10

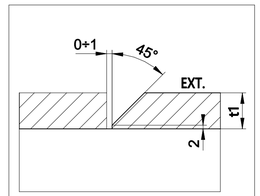


DETAIL 41

NOTES

1 – ALL DIMENSIONS AND ELEVATIONS ARE IN MILLIMETERS U.N.O.
2 – ALL ELEVATIONS ARE REFERED TO C.D.
3 – ALL WELDS CATEGORY ARE V

KEY PLAN

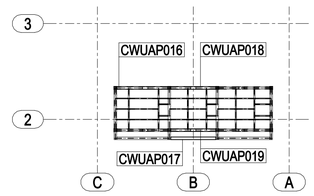

PLAN AT EL +34810 TOS

HOLDS

REFERENCE DRAWINGS

DWG No.	DESCRIPTION
123A90-DDL-ST-DD-90125-001 TO 005	STORAGE VESSEL - WALKWAYS - ASSEMBLY AND DETAILS

REV.	DATE	DRN	CHKD	APPD	DESCRIPTION
0	01/08/2024	CM-TS	MR	DC	ISSUED FOR CONSTRUCTION

CROSSWIND

ROSETTI MARINO

TITLE :

BASE LOAD POWER HUB (BLPH)
STORAGE VESSEL – WALKWAYS ROW 2
MARK CWUAP016 TO CWUAP019

CONTRACT NO./TITLE CW-I-WP4-2023-05/HOLLANDSE KUST NOORD WIND PARK			SCALE 1:10
DRAWN CM-TS	CHECKED M.ROSSI	APPROVED D.CASADIO	DATE 01/08/2024

A1	DRAWING NO. 123A90-FDL-ST-DD-90697	SHEET 001	REV. 0