


MARK	POS.	Q.TY	DENOMINATION	LENGTH (mm)	MATERIAL GRADE	STR. CAT.	WEIGHT (Kg)	P. SURF. (m^2)	NOTES
CWUAP031	1765	1	IPE220	3516	S355J2	5	88.4	2.98	
CWUAP032	1765	1	IPE220	3516	S355J2	5	88.4	2.98	
CWUAP033	1765	1	IPE220	3516	S355J2	5	88.4	2.98	
CWUAP034	1765	1	IPE220	3516	S355J2	5	88.4	2.98	
CWUAP034	1791	2	PL8x42	202	S275JR	5	1.1	0.04	
CWUAP035	1765	1	IPE220	3516	S355J2	5	88.4	2.98	
CWUAP035	1791	2	PL8x42	202	S275JR	5	1.1	0.04	
CWUAP036	1765	1	IPE220	3516	S355J2	5	88.4	2.98	
CWUAP036	1791	2	PL8x42	202	S275JR	5	1.1	0.04	
CWUAP037	1766	1	IPE220	892	S355J2	5	20.6	0.76	
CWUAP038	1766	1	IPE220	892	S355J2	5	20.6	0.76	
CWUAP039	1766	1	IPE220	892	S355J2	5	20.6	0.76	
CWUAP040	1766	1	IPE220	892	S355J2	5	20.6	0.76	
CWUAP041	1767	1	IPE220	1392	S355J2	5	33.7	1.18	
CWUAP042	1767	1	IPE220	1392	S355J2	5	33.7	1.18	
						TOTALE	682.9	23.40	

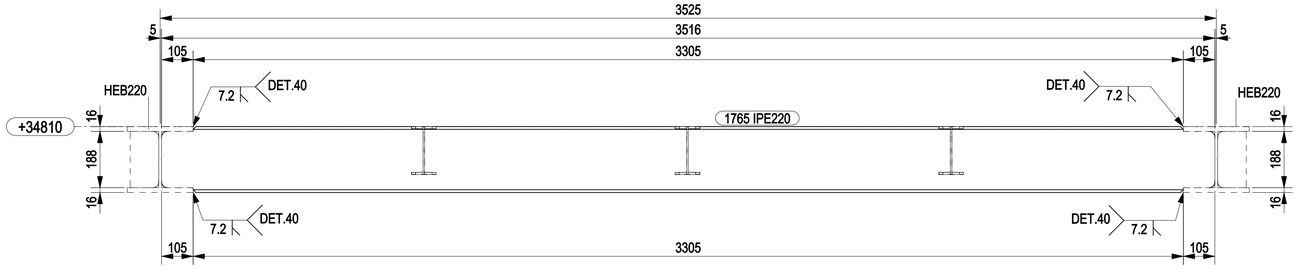


CWUAP031 CWUAP032 CWUAP033

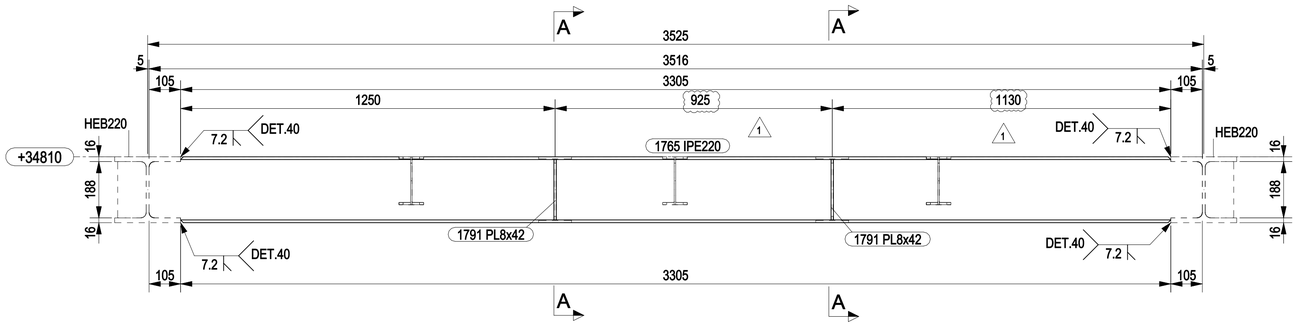


CWUAP034 CWUAP035 CWUAP036

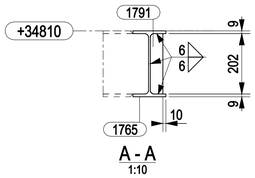


A - A
1:10

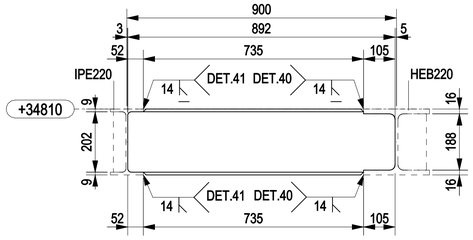


CWUAP037 CWUAP038 CWUAP039 CWUAP040

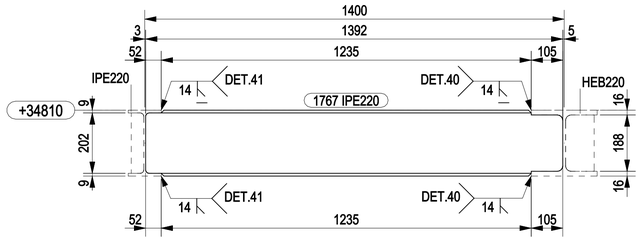

CWUAP041 CWUAP042

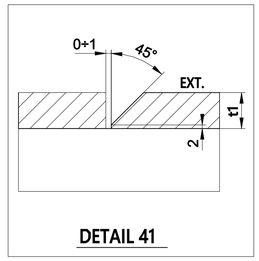

DETAIL 41

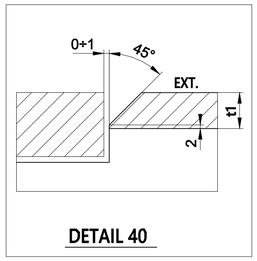


DETAIL 40

NOTES

1 – ALL DIMENSIONS AND ELEVATIONS ARE IN MILLIMETERS U.N.O.
2 – ALL ELEVATIONS ARE REFERED TO C.D.
3 – ALL WELDS CATEGORY ARE V

KEY PLAN

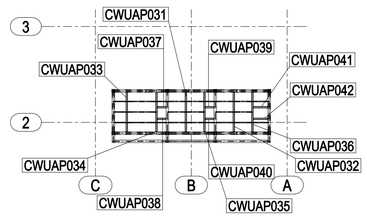

PLAN AT EL +34810 TOS

HOLDS

REFERENCE DRAWINGS

DWG No.	DESCRIPTION
123A90-DDL-ST-DD-90125-001 TO 005	STORAGE VESSEL - WALKWAYS - ASSEMBLY AND DETAILS

REV.	DATE	DRN	CHKD	APPD	DESCRIPTION
1	04/12/2024	CM-TS	MR	DC	REVISED WHERE INDICATED
0	01/08/2024	CM-TS	MR	DC	ISSUED FOR CONSTRUCTION

CROSSWIND

ROSETTI MARINO

TITLE :
BASE LOAD POWER HUB (BLPH)
STORAGE VESSEL – WALKWAYS ROW 2
MARK CWUAP031 TO CWUAP042

CONTRACT NO./TITLE CW-I-WP4-2023-05/HOLLANDSE KUST NOORD WIND PARK			SCALE 1:10
DRAWN CM-TS	CHECKED M.ROSSI	APPROVED D.CASADIO	DATE 04/12/2024
A1	DRAWING NO. 123A90-FDL-ST-DD-90699	SHEET 001	REV. 1