




CWUAP072 CWUAP073

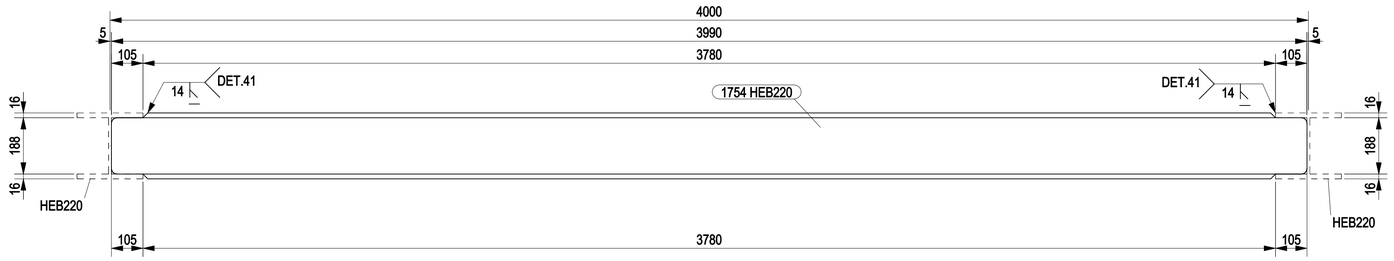


CWUAP080

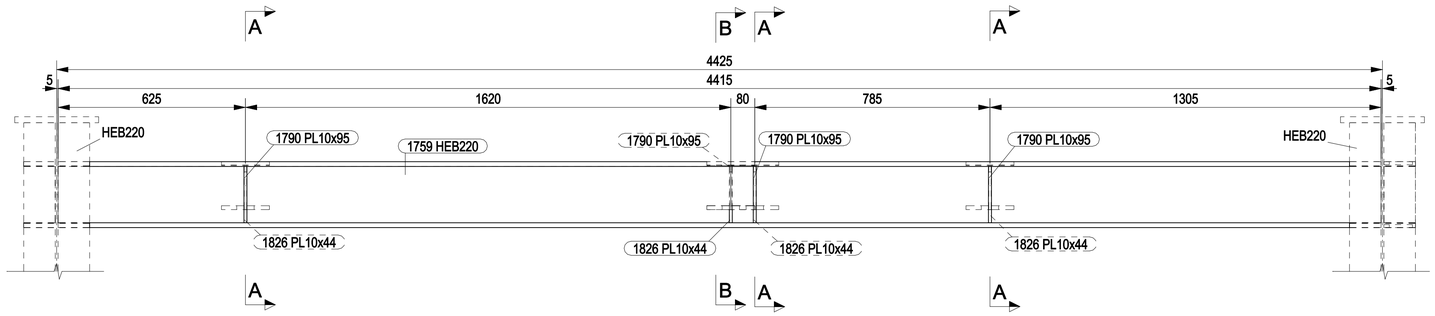


CWUAP096 CWUAP097

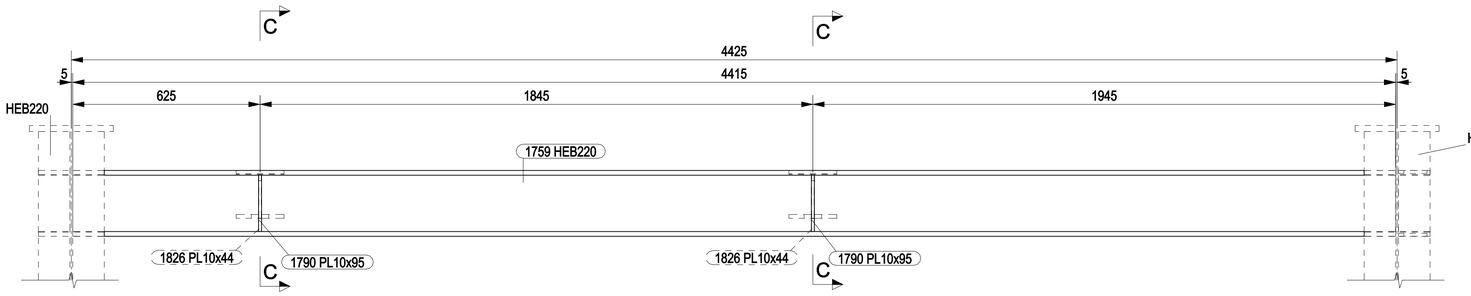


CWUAP098

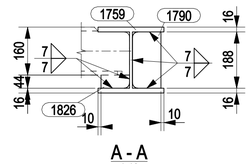


A - A
1:10

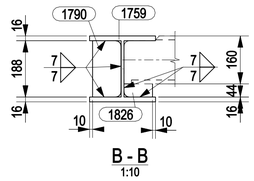

B - B
1:10

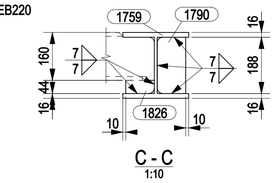

C - C
1:10

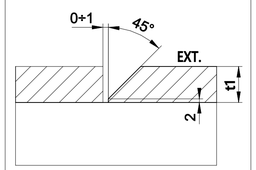


DETAIL 41

MARK	POS.	Q.TY	DENOMINATION	LENGTH (mm)	MATERIAL GRADE	STR. CAT.	WEIGHT (Kg)	P. SURF. (m^2)	NOTES
CWUAP072	1753	1	HEB220	4490	S355J2	5	308.6	5.70	
CWUAP073	1753	1	HEB220	4490	S355J2	5	308.6	5.70	
CWUAP080	1754	1	HEB220	3990	S355J2	5	272.9	5.07	
CWUAP096	1759	1	HEB220	4415	S355J2	5	314.1	5.61	
CWUAP096	1790	4	PL10x95	188	S275JR	5	5.6	0.16	
CWUAP096	1826	4	PL10x44	95	S275JR	5	1.3	0.04	
CWUAP097	1759	1	HEB220	4415	S355J2	5	314.1	5.61	
CWUAP097	1790	4	PL10x95	188	S275JR	5	5.6	0.16	
CWUAP097	1826	4	PL10x44	95	S275JR	5	1.3	0.04	
CWUAP098	1759	1	HEB220	4415	S355J2	5	314.1	5.61	
CWUAP098	1790	2	PL10x95	188	S275JR	5	2.8	0.08	
CWUAP098	1826	2	PL10x44	95	S275JR	5	0.6	0.02	
						TOTALE	1849.5	33.82	

NOTES

1 – ALL DIMENSIONS AND ELEVATIONS ARE IN MILLIMETERS U.N.O.
2 – ALL ELEVATIONS ARE REFERED TO C.D.
3 – ALL WELDS CATEGORY ARE V

KEY PLAN

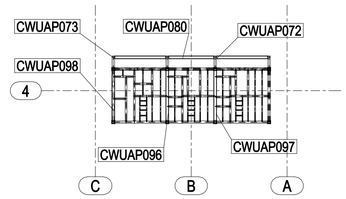

PLAN AT EL +34210 TOS

HOLDS

REFERENCE DRAWINGS

DWG No.	DESCRIPTION
123A90-DDL-ST-DD-90125-001 TO 005	STORAGE VESSEL - WALKWAYS - ASSEMBLY AND DETAILS

REV.	DATE	DRN	CHKD	APPD	DESCRIPTION
0	01/08/2024	CM-TS	MR	DC	ISSUED FOR CONSTRUCTION

CROSSWIND

ROSETTI MARINO

TITLE :
BASE LOAD POWER HUB (BLPH)
STORAGE VESSEL – WALKWAYS ROW 4 PLAN EL. +34.210 T.O.S.
MARK CWUAP072 – CWUAP073 – CWUAP080 – CWUAP096 TO CWUAP098

CONTRACT NO./TITLE CW-I-WP4-2023-05/HOLLANDSE KUST NOORD WIND PARK			SCALE 1:10
DRAWN CM-TS	CHECKED M.ROSSI	APPROVED D.CASADIO	DATE 01/08/2024
A1	DRAWING NO. 123A90-FDL-ST-DD-90701	SHEET 001	REV. 0