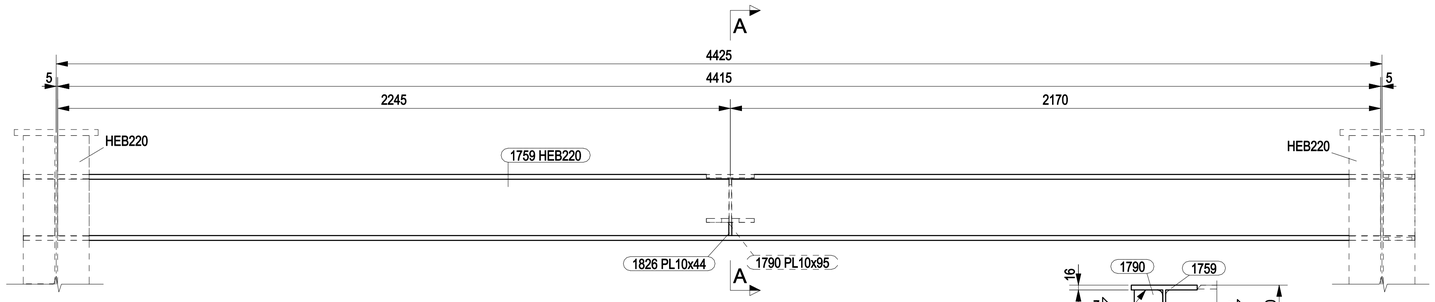
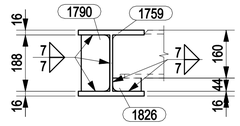
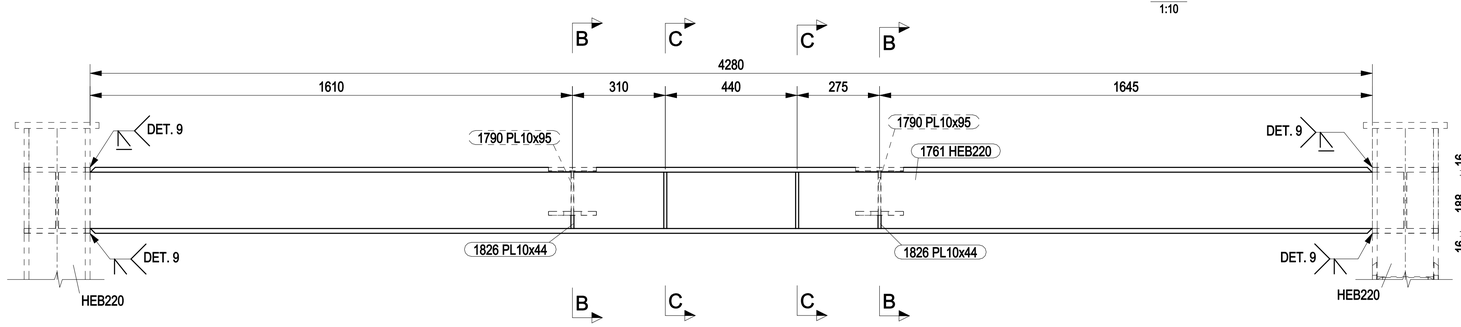




CWUAP099





A - A
1:10



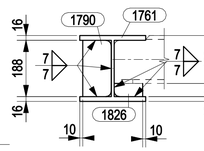

CWUAP108





B - B
1:10

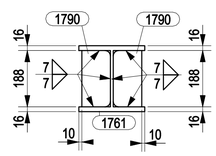



C - C
1:10

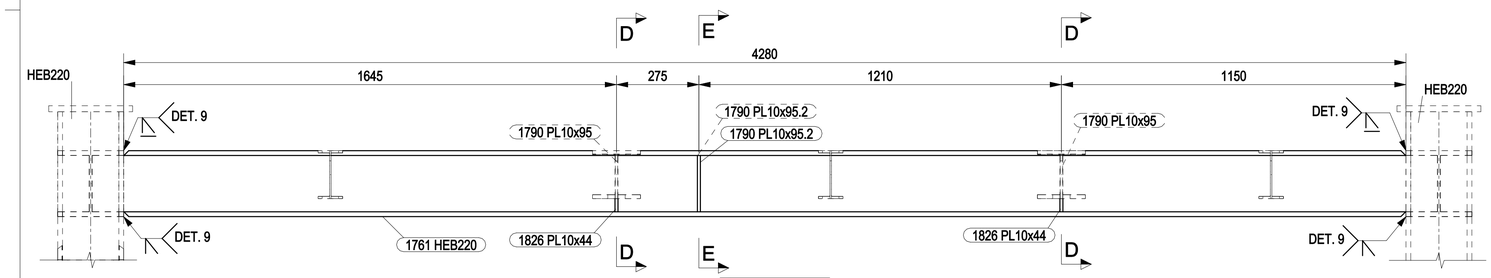



CWUAP109

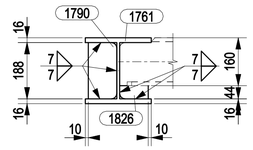



D - D
1:10

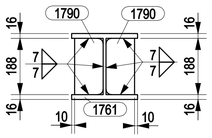



E - E
1:10

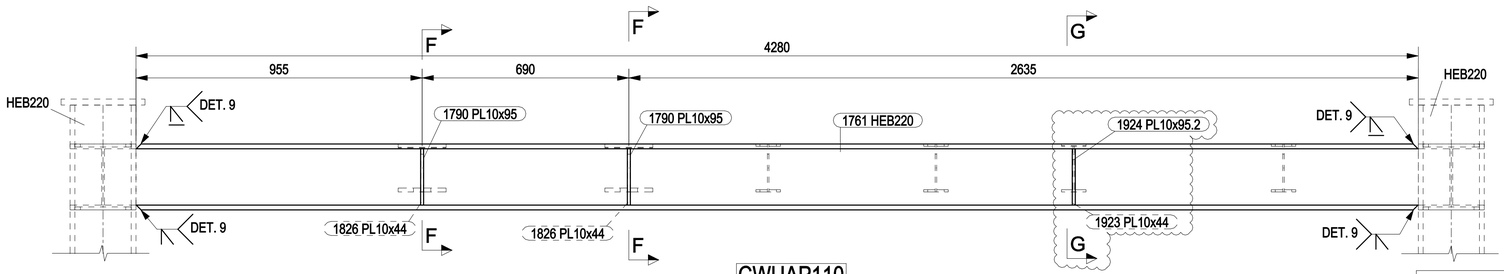



CWUAP110

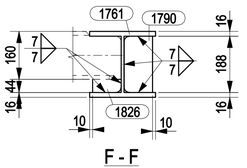



F - F
1:10

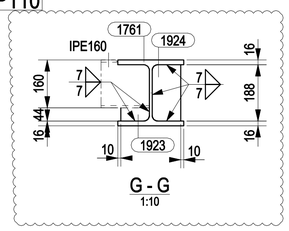


G - G
1:10

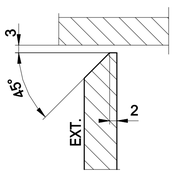


DETAIL 9

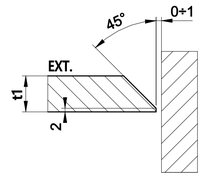


DETAIL 42


| MARK | POS. | Q.TY | DENOMINATION | LENGTH (mm) | MATERIAL GRADE | STR. CAT. | WEIGHT (Kg) | P. SURF. (m^2) | NOTES |
|---|---|---|---|---|---|---|---|---|---|
| CWUAP099 | 1759 | 1 | HEB220 | 4415 | S355J2 | 5 | 314.1 | 5.61 | |
| CWUAP099 | 1790 | 1 | PL10x95 | 188 | S275JR | 5 | 1.4 | 0.04 | |
| CWUAP099 | 1826 | 1 | PL10x44 | 95 | S275JR | 5 | 0.3 | 0.01 | |
| CWUAP108 | 1761 | 1 | HEB220 | 4280 | S355J2 | 5 | 305.2 | 5.44 | |
| CWUAP108 | 1790 | 6 | PL10x95 | 188 | S275JR | 5 | 8.4 | 0.25 | |
| CWUAP108 | 1826 | 2 | PL10x44 | 95 | S275JR | 5 | 0.6 | 0.02 | |
| CWUAP109 | 1761 | 1 | HEB220 | 4280 | S355J2 | 5 | 305.2 | 5.44 | |
| CWUAP109 | 1790 | 4 | PL10x95 | 188 | S275JR | 5 | 5.6 | 0.16 | |
| CWUAP109 | 1826 | 2 | PL10x44 | 95 | S275JR | 5 | 0.6 | 0.02 | |
| CWUAP110 | 1761 | 1 | HEB220 | 4280 | S355J2 | 5 | 305.2 | 5.44 | |
| CWUAP110 | 1790 | 2 | PL10x95 | 188 | S275JR | 5 | 2.8 | 0.08 | |
| CWUAP110 | 1826 | 2 | PL10x44 | 95 | S275JR | 5 | 0.6 | 0.02 | |
| CWUAP110 | 1923 | 1 | PL10x44 | 95 | S235JR | 5 | 0.3 | 0.01 | |
| CWUAP110 | 1924 | 1 | PL10x95.2 | 188 | S235JR | 5 | 1.4 | 0.04 | |
| | | | | | | TOTALE | 1251.6 | 22.58 | |

1

## NOTES

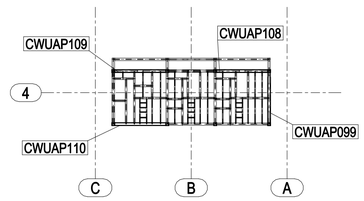1 – ALL DIMENSIONS AND ELEVATIONS ARE IN MILLIMETERS U.N.O.
2 – ALL ELEVATIONS ARE REFERED TO C.D.
3 – ALL WELDS CATEGORY ARE V

## KEY PLAN




PLAN AT EL +34210 TOS

## HOLDS

## REFERENCE DRAWINGS

| DWG No. | DESCRIPTION |
|---|---|
| 123A90-DDL-ST-DD-90125-001 TO 005 | STORAGE VESSEL - WALKWAYS - ASSEMBLY AND DETAILS |

| REV. | DATE | DRN | CHKD | APPD | DESCRIPTION |
|---|---|---|---|---|---|
| 1 | 10/09/2024 | CM-TS | MR | DC | REVISED WHERE INDICATED |
| 0 | 01/08/2024 | CM-TS | MR | DC | ISSUED FOR CONSTRUCTION |

CROSSWIND

ROSETTI MARINO

TITLE :
BASE LOAD POWER HUB (BLPH)
STORAGE VESSEL – WALKWAYS ROW 4 PLAN EL. +34.210 T.O.S.
MARK CWUAP099 – CWUAP108 TO CWUAP110

| CONTRACT NO./TITLE CW-I-WP4-2023-05/HOLLANDSE KUST NOORD WIND PARK | | | SCALE 1:10 |
|---|---|---|---|
| DRAWN CM-TS | CHECKED M.ROSSI | APPROVED D.CASADIO | DATE 10/09/2024 |

| A1 | DRAWING NO. 123A90-FDL-ST-DD-90702 | SHEET 001 | REV. 1 |
|---|---|---|---|