



CWUAP142 CWUAP143

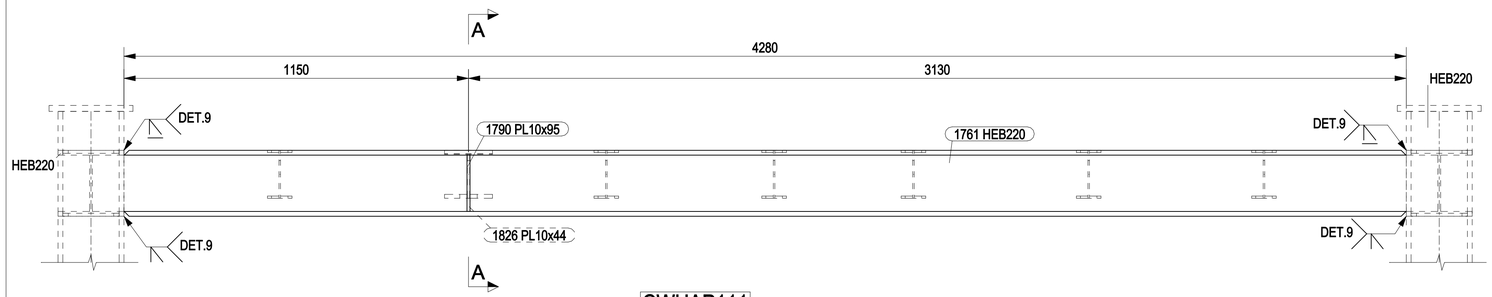


CWUAP111

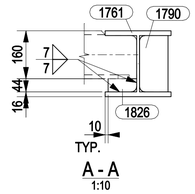


A - A
1:10


MARK	POS.	Q.TY	DENOMINATION	LENGTH (mm)	MATERIAL GRADE	STR. CAT.	WEIGHT (Kg)	P. SURF. (m^2)	NOTES
CWUAP111	1761	1	HEB220	4280	S355J2	5	305.2	5.44	
CWUAP111	1790	1	PL10x95	188	S275JR	5	1.4	0.04	
CWUAP111	1826	1	PL10x44	95	S275JR	5	0.3	0.01	
CWUAP112	1762	1	HEB220	3780	S355J2	5	269.4	4.80	
CWUAP112	1790	4	PL10x95.2	188	S275JR	5	5.6	0.16	
CWUAP112	1826	2	PL10x44	95	S275JR	5	0.6	0.02	
CWUAP113	1762	1	HEB220	3780	S355J2	5	269.4	4.80	
CWUAP113	1790	1	PL10x95	188	S275JR	5	1.4	0.04	
CWUAP113	1826	1	PL10x44	95	S275JR	5	0.3	0.01	
CWUAP142	1776	1	HEB160	2241	S355J2	5	90.0	2.06	
CWUAP143	1776	1	HEB160	2241	S355J2	5	90.0	2.06	
						TOTALE	1033.6	19.44	

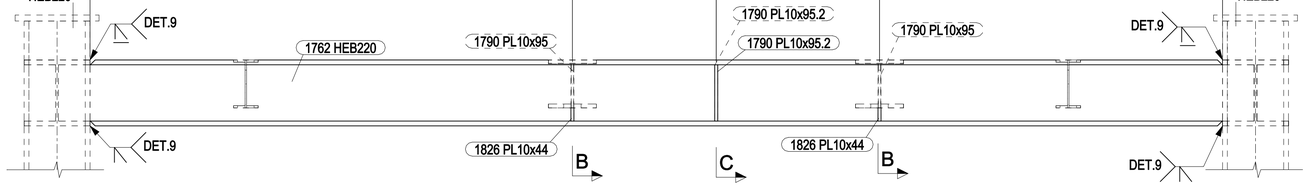


CWUAP112

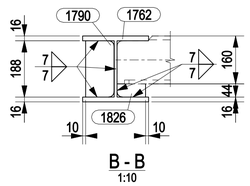


B - B
1:10

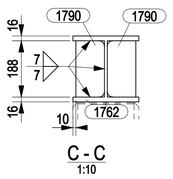


C - C
1:10

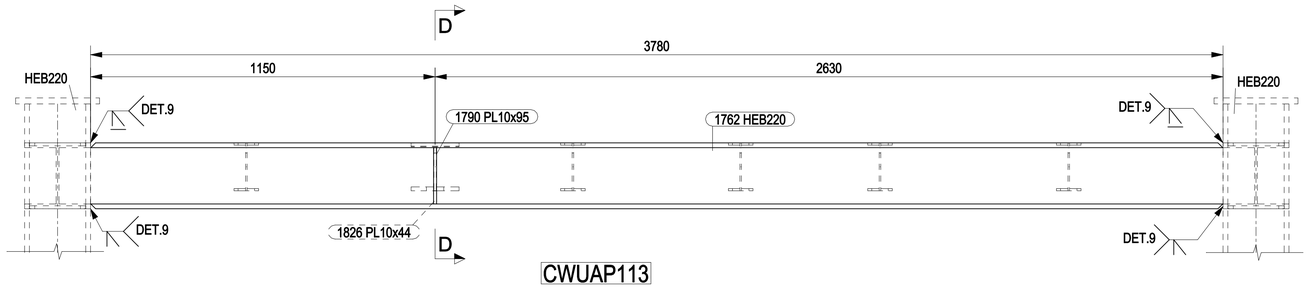


CWUAP113

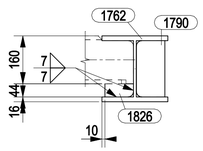


D - D
1:10

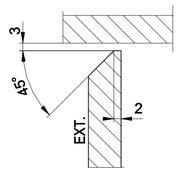


DETAIL 9

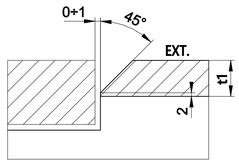

DETAIL 40

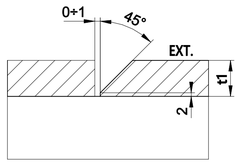

DETAIL 41

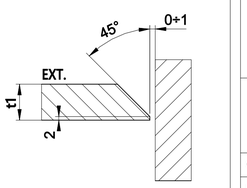


DETAIL 42

NOTES

1 – ALL DIMENSIONS AND ELEVATIONS ARE IN MILLIMETERS U.N.O.
2 – ALL ELEVATIONS ARE REFERED TO C.D.
3 – ALL WELDS CATEGORY ARE V

KEY PLAN

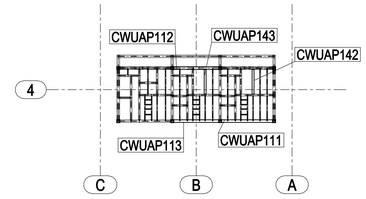

PLAN AT EL +34210 TOS

HOLDS

REFERENCE DRAWINGS

DWG No.	DESCRIPTION
123A90-DDL-ST-DD-90125-001 TO 005	STORAGE VESSEL - WALKWAYS - ASSEMBLY AND DETAILS

REV.	DATE	DRN	CHKD	APPD	DESCRIPTION
0	01/08/2024	CM-TS	MR	DC	ISSUED FOR CONSTRUCTION

CROSSWIND

ROSETTI MARINO

TITLE :
BASE LOAD POWER HUB (BLPH)
STORAGE VESSEL – WALKWAYS ROW 4 PLAN EL. +34.210 T.O.S.
MARK CWUAP111 TO CWUAP113 – CWUAP142 – CWUAP143

CONTRACT NO./TITLE CW-I-WP4-2023-05/HOLLANDSE KUST NOORD WIND PARK				SCALE 1:10
DRAWN CM-TS	CHECKED M.ROSSI	APPROVED D.CASADIO		DATE 01/08/2024
A1	DRAWING NO. 123A90-FDL-ST-DD-90703		SHEET 001	REV. 0