

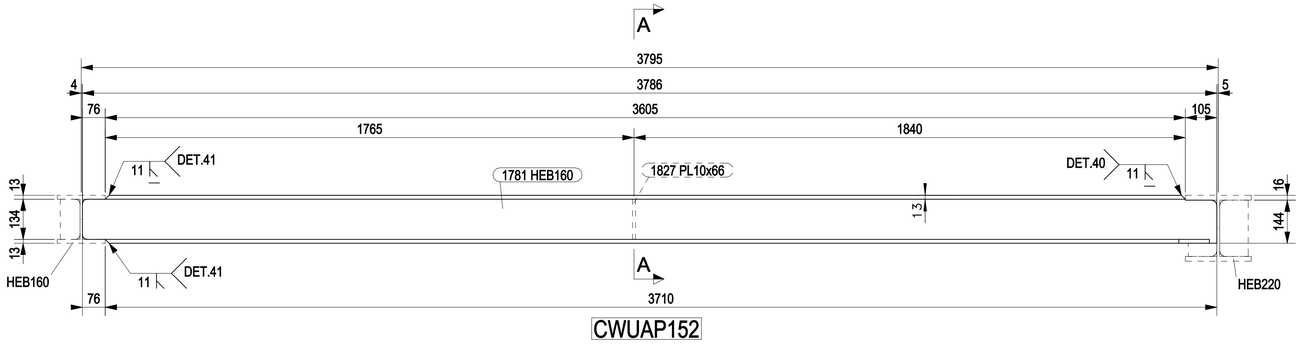


CWUAP152

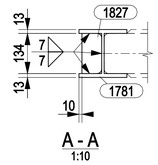


A - A
1:10


MARK	POS.	Q.TY	DENOMINATION	LENGTH (mm)	MATERIAL GRADE	STR. CAT.	WEIGHT (Kg)	P. SURF. (m^2)	NOTES
CWUAP152	1781	1	HEB160	3786	S355J2	5	155.9	3.48	
CWUAP152	1827	1	PL10x66	134	S275JR	5	0.7	0.02	
CWUAP153	1781	1	HEB160	3786	S355J2	5	155.9	3.48	
CWUAP153	1827	3	PL10x66	134	S275JR	5	2.1	0.06	
CWUAP154	1782	1	HEB160	1251	S355J2	5	47.8	1.15	
CWUAP155	1782	1	HEB160	1251	S355J2	5	47.8	1.15	
CWUAP156	1782	1	HEB160	1251	S355J2	5	47.8	1.15	
CWUAP157	1783	1	HEB160	2731	S355J2	5	110.9	2.51	
CWUAP157	1827	1	PL10x66	134	S275JR	5	0.7	0.02	
CWUAP158	1784	1	HEB160	1746	S355J2	5	68.9	1.60	
CWUAP158	1827	2	PL10x66	134	S275JR	5	1.4	0.04	
						TOTALE	639.7	14.66	

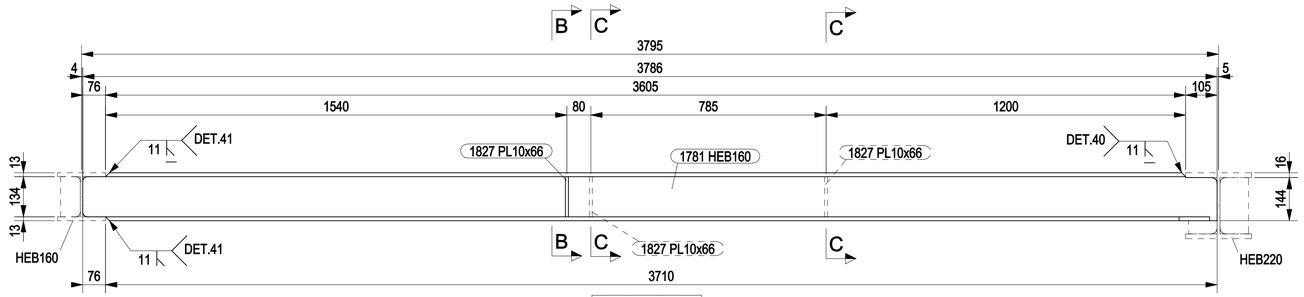

CWUAP153

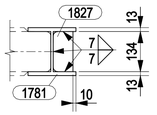


B - B
1:10

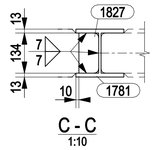

C - C
1:10


NOTES
1 – ALL DIMENSIONS AND ELEVATIONS ARE IN MILLIMETERS U.N.O.
2 – ALL ELEVATIONS ARE REFERED TO C.D.
3 – ALL WELDS CATEGORY ARE V


KEY PLAN

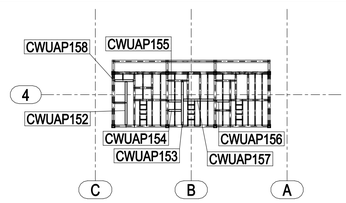

PLAN AT EL +34210 TOS


HOLDS

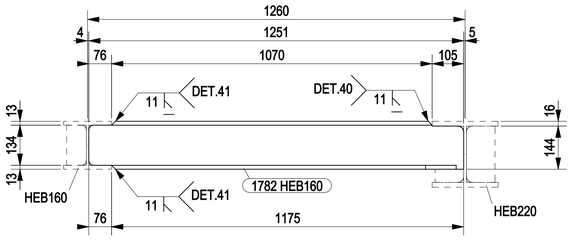

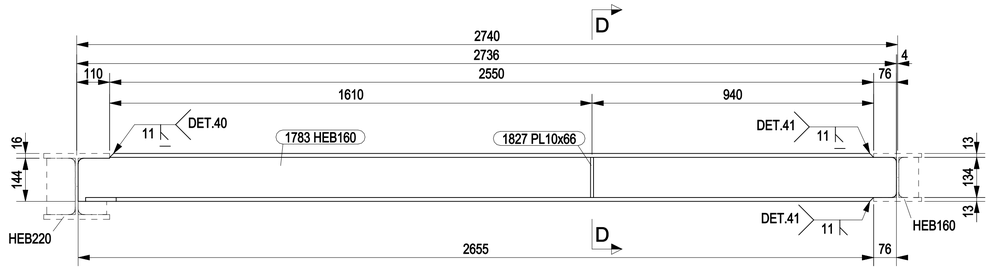


CWUAP154 CWUAP155 CWUAP156


CWUAP157

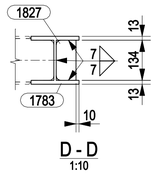


D - D
1:10

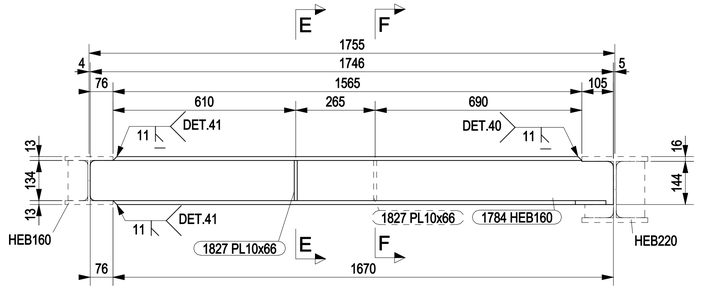


CWUAP158

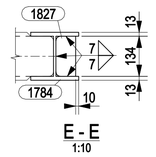


E - E
1:10

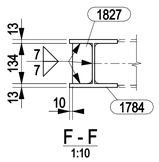

F - F
1:10

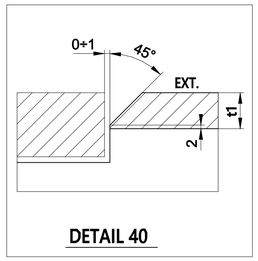

DETAIL 40

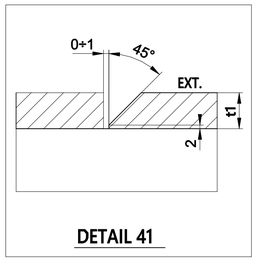

DETAIL 41

REFERENCE DRAWINGS

DWG No.	DESCRIPTION
123A90-DDL-ST-DD-90125-001 TO 005	STORAGE VESSEL - WALKWAYS - ASSEMBLY AND DETAILS

REV.	DATE	DRN	CHKD	APPD	DESCRIPTION
0	01/08/2024	CM-TS	MR	DC	ISSUED FOR CONSTRUCTION

CROSSWIND

ROSETTI MARINO

TITLE :
BASE LOAD POWER HUB (BLPH)
STORAGE VESSEL – WALKWAYS ROW 4 PLAN EL. +34.210 T.O.S.
MARK CWUAP152 TO CWUAP158

CONTRACT NO./TITLE CW-I-WP4-2023-05/HOLLANDSE KUST NOORD WIND PARK			SCALE 1:10
DRAWN CM-TS	CHECKED M.ROSSI	APPROVED D.CASADIO	DATE 01/08/2024

A1	DRAWING NO. 123A90-FDL-ST-DD-90705	SHEET 001	REV. 0