



CWUAP162

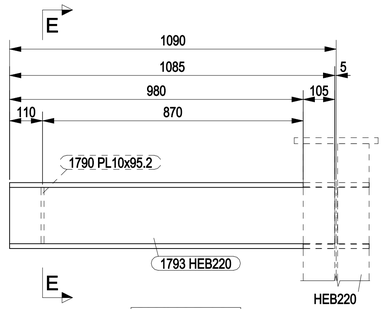


CWUAP167

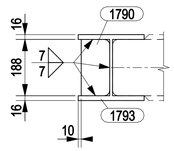


E - E
1:10

MARK	POS.	Q.TY	DENOMINATION	LENGTH (mm)	MATERIAL GRADE	STR. CAT.	WEIGHT (Kg)	P. SURF. (m^2)	NOTES
CWUAP159	1785	1	HEB160	4416	S355J2	5	182.6	4.05	
CWUAP159	1827	3	PL10x66	134	S275JR	5	2.1	0.06	
CWUAP160	1786	1	HEB160	1056	S355J2	5	39.5	0.97	
CWUAP161	1787	1	HEB160	2736	S355J2	5	111.1	2.51	
CWUAP161	1827	3	PL10x66	134	S275JR	5	2.1	0.06	
CWUAP162	1788	1	HEB160	1477	S355J2	5	57.5	1.36	
CWUAP167	1790	1	PL10x95.2	188	S275JR	5	1.4	0.04	
CWUAP167	1793	1	HEB220	1085	S355J2	5	76.8	1.38	
CWUAP168	1790	1	PL10x95.2	188	S275JR	5	1.4	0.04	
CWUAP168	1793	1	HEB220	1085	S355J2	5	76.8	1.38	
						TOTALE	551.1	11.86	

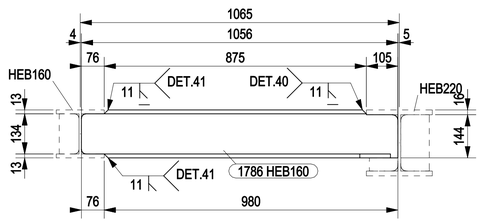


CWUAP160

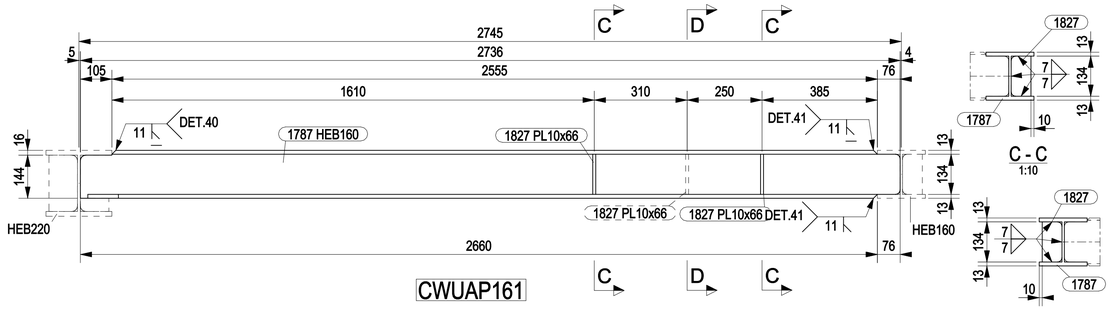


CWUAP161

C - C
1:10


D - D
1:10

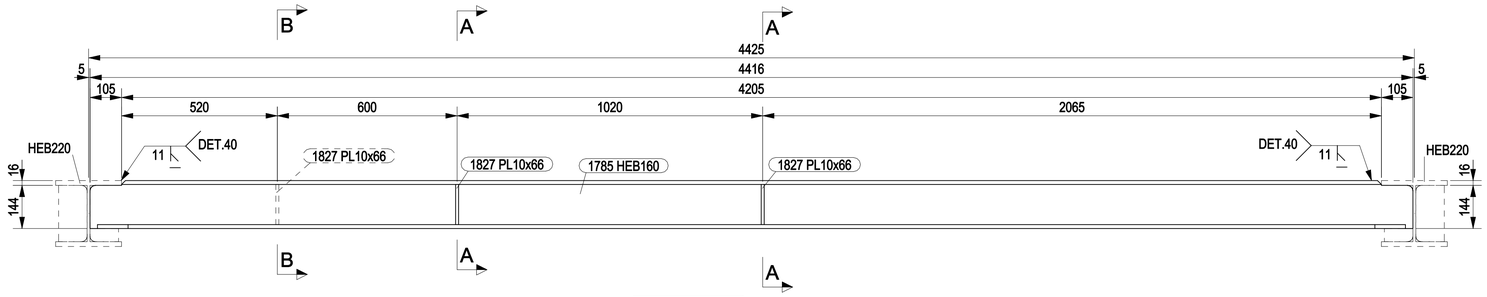


CWUAP159

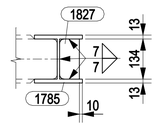


A - A
1:10

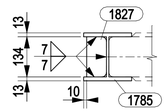


B - B
1:10

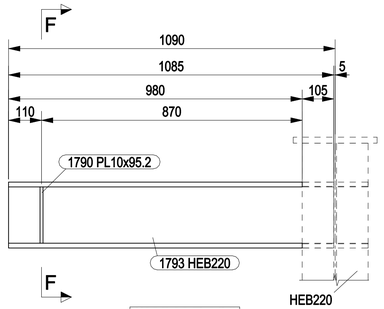


CWUAP168

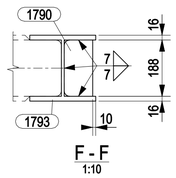

F - F
1:10

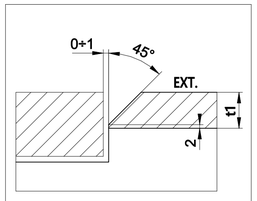

DETAIL 40

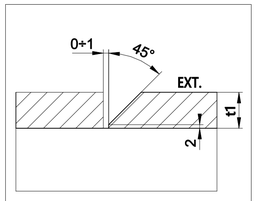


DETAIL 41

NOTES

1 – ALL DIMENSIONS AND ELEVATIONS ARE IN MILLIMETERS U.N.O.
2 – ALL ELEVATIONS ARE REFERED TO C.D.
3 – ALL WELDS CATEGORY ARE V

KEY PLAN

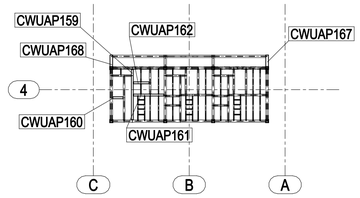

PLAN AT EL +34210 TOS

HOLDS

REFERENCE DRAWINGS

DWG No.	DESCRIPTION
123A90-DDL-ST-DD-90125-001 TO 005	STORAGE VESSEL - WALKWAYS - ASSEMBLY AND DETAILS

REV.	DATE	DRN	CHKD	APPD	DESCRIPTION
0	01/08/2024	CM-TS	MR	DC	ISSUED FOR CONSTRUCTION

CROSSWIND

ROSETTI MARINO

TITLE :
BASE LOAD POWER HUB (BLPH)
STORAGE VESSEL – WALKWAYS ROW 4 PLAN EL. +34.210 T.O.S.
MARK CWUAP159 TO CWUAP162 – CWUAP167 – CWUAP168

CONTRACT NO./TITLE CW-I-WP4-2023-05/HOLLANDSE KUST NOORD WIND PARK			SCALE 1:10
DRAWN CM-TS	CHECKED M.ROSSI	APPROVED D.CASADIO	DATE 01/08/2024

A1	DRAWING NO.	SHEET	REV.
	123A90-FDL-ST-DD-90706	001	0