

MARK	POS.	Q.TY	DENOMINATION	LENGTH (mm)	MATERIAL GRADE	STR. CAT.	WEIGHT (Kg)	P. SURF. (m^2)	NOTES
CWUAP169	1793	1	HEB220	1085	S355J2	5	76.8	1.38	
CWUAP170	1793	1	HEB220	1085	S355J2	5	76.8	1.38	
CWUAP179	1799	1	IPE160	1221	S355J2	5	17.0	0.76	
CWUAP180	1800	1	IPE160	1012	S355J2	5	14.3	0.63	
CWUAP181	1801	1	IPE160	2166	S355J2	5	31.4	1.35	
CWUAP182	1922	1	IPE160	2166	S355J2	5	32.8	1.35	
CWUAP183	1801	1	IPE160	2166	S355J2	5	31.4	1.35	
CWUAP184	1801	1	IPE160	2166	S355J2	5	31.4	1.35	
CWUAP185	1801	1	IPE160	2166	S355J2	5	31.4	1.35	
CWUAP186	1801	1	IPE160	2166	S355J2	5	31.4	1.35	
CWUAP187	1801	1	IPE160	2166	S355J2	5	31.4	1.35	
						TOTALE	405.8	13.59	

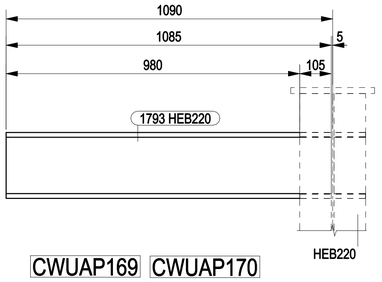


CWUAP169 CWUAP170

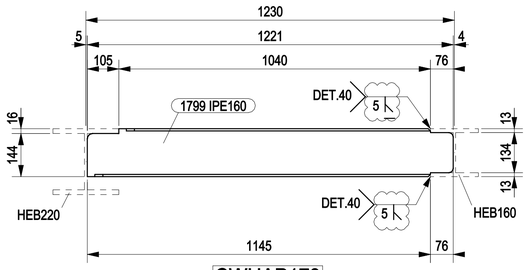

CWUAP179


1

1

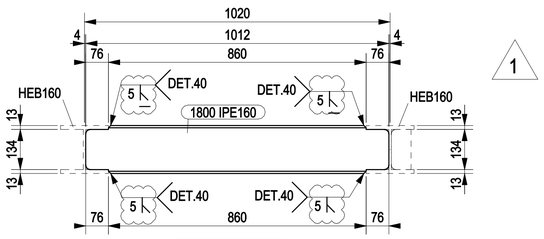


CWUAP180

1

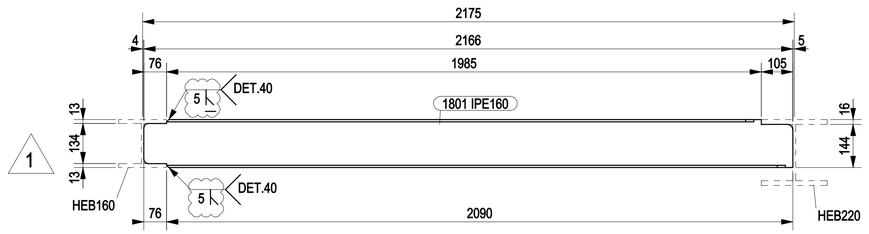


CWUAP181 CWUAP183 CWUAP184
CWUAP185 CWUAP186 CWUAP187

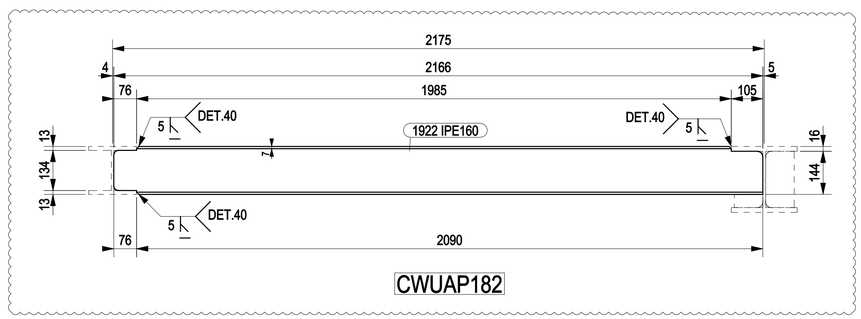

CWUAP182

1

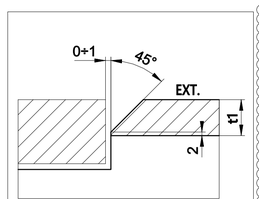


DETAIL 40

1

NOTES

1 – ALL DIMENSIONS AND ELEVATIONS ARE IN MILLIMETERS U.N.O.
2 – ALL ELEVATIONS ARE REFERED TO C.D.

KEY PLAN

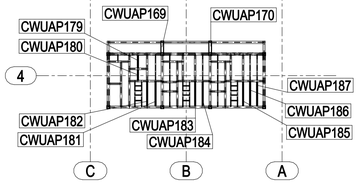

PLAN AT EL +34210 TOS

HOLDS

REFERENCE DRAWINGS

DWG No.	DESCRIPTION
123A90-DDL-ST-DD-90125-001 TO 005	STORAGE VESSEL - WALKWAYS - ASSEMBLY AND DETAILS

REV.	DATE	DRN	CHKD	APPD	DESCRIPTION
1	10/09/2024	CM-TS	MR	DC	REVISED WHERE INDICATED
0	01/08/2024	CM-TS	MR	DC	ISSUED FOR CONSTRUCTION

CROSSWIND

ROSETTI MARINO

TITLE :
BASE LOAD POWER HUB (BLPH)
STORAGE VESSEL – WALKWAYS ROW 4 PLAN EL. +34.210 T.O.S.
MARK CWUAP169 – CWUAP170 – CWUAP179 TO CWUAP187

CONTRACT NO./TITLE CW-I-WP4-2023-05/HOLLANDSE KUST NOORD WIND PARK			SCALE 1:10
DRAWN CM-TS	CHECKED M.ROSSI	APPROVED D.CASADIO	DATE 10/09/2024

A1	DRAWING NO. 123A90-FDL-ST-DD-90707	SHEET 001	REV. 1