

MARK	POS.	Q.TY	DENOMINATION	LENGTH (mm)	MATERIAL GRADE	STR. CAT.	WEIGHT (Kg)	P. SURF. (m^2)	NOTES
CWUAP188	1801	1	IPE160	2166	S355J2	5	31.4	1.35	
CWUAP188	1825	4	PL6x28.5	145	S275JR	5	0.8	0.04	
CWUAP189	1801	1	IPE160	2166	S355J2	5	31.4	1.35	
CWUAP189	1825	4	PL6x28.5	145	S275JR	5	0.8	0.04	
CWUAP190	1801	1	IPE160	2166	S355J2	5	31.4	1.35	
CWUAP190	1825	4	PL6x28.5	145	S275JR	5	0.8	0.04	
CWUAP191	1801	1	IPE160	2166	S355J2	5	31.4	1.35	
CWUAP191	1825	4	PL6x28.5	145	S275JR	5	0.8	0.04	
CWUAP192	1801	1	IPE160	2166	S355J2	5	31.4	1.35	
CWUAP192	1825	4	PL6x28.5	145	S275JR	5	0.8	0.04	
CWUAP193	1801	1	IPE160	2166	S355J2	5	31.4	1.35	
CWUAP193	1825	4	PL6x28.5	145	S275JR	5	0.8	0.04	
CWUAP194	1802	1	IPE160	621	S355J2	5	7.9	0.39	
CWUAP195	1802	1	IPE160	621	S355J2	5	7.9	0.39	
CWUAP196	1802	1	IPE160	621	S355J2	5	7.9	0.39	
CWUAP197	1803	1	IPE160	2241	S355J2	5	32.5	1.40	
CWUAP198	1803	1	IPE160	2241	S355J2	5	32.5	1.40	
CWUAP199	1803	1	IPE160	2241	S355J2	5	32.5	1.40	
CWUAP200	1803	1	IPE160	2241	S355J2	5	32.5	1.40	
CWUAP201	1804	1	IPE160	555	S355J2	5	7.9	0.35	
CWUAP202	1804	1	IPE160	555	S355J2	5	7.9	0.35	
CWUAP203	1804	1	IPE160	555	S355J2	5	7.9	0.35	
CWUAP204	1804	1	IPE160	555	S355J2	5	7.9	0.35	
CWUAP205	1804	1	IPE160	555	S355J2	5	7.9	0.35	
CWUAP206	1804	1	IPE160	555	S355J2	5	7.9	0.35	
CWUAP207	1804	1	IPE160	555	S355J2	5	7.9	0.35	
CWUAP208	1804	1	IPE160	555	S355J2	5	7.9	0.35	
CWUAP209	1804	1	IPE160	555	S355J2	5	7.9	0.35	
CWUAP210	1804	1	IPE160	555	S355J2	5	7.9	0.35	
CWUAP211	1804	1	IPE160	555	S355J2	5	7.9	0.35	
CWUAP212	1804	1	IPE160	555	S355J2	5	7.9	0.35	
						TOTALE	441.8	19.24	

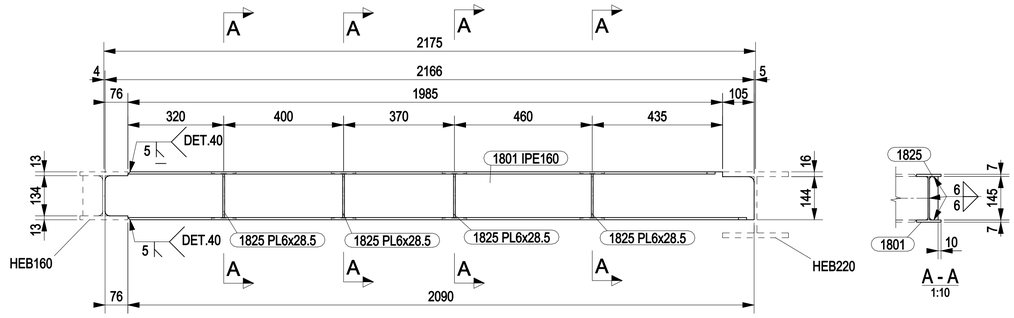


CWUAP188 CWUAP190 CWUAP192


1

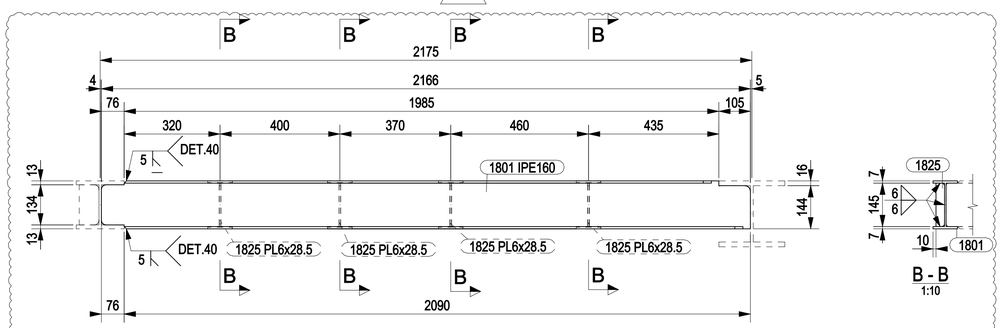


CWUAP189 CWUAP191 CWUAP193

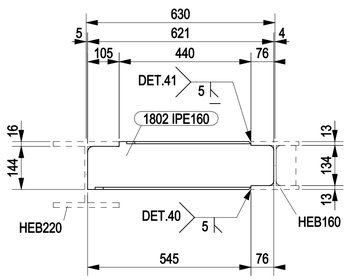


CWUAP194 CWUAP195 CWUAP196

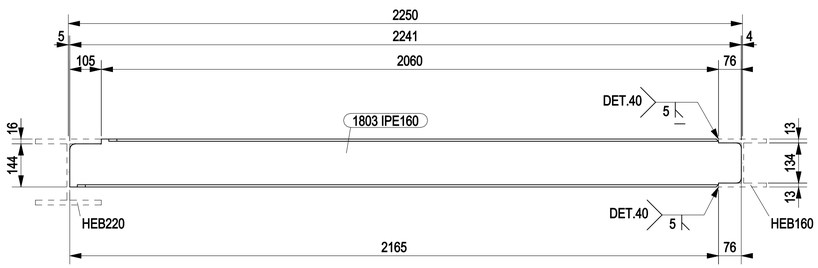


CWUAP197 CWUAP198 CWUAP199 CWUAP200

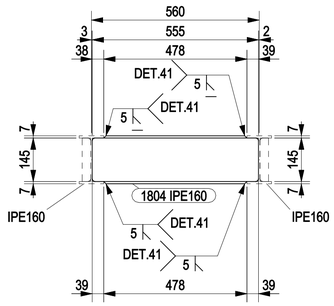

CWUAP201 CWUAP202 CWUAP203 CWUAP204
CWUAP205 CWUAP206 CWUAP207 CWUAP208
CWUAP209 CWUAP210 CWUAP211 CWUAP212

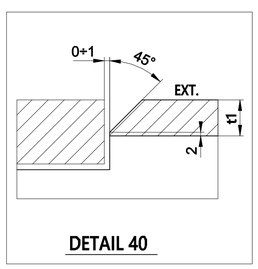

DETAIL 40

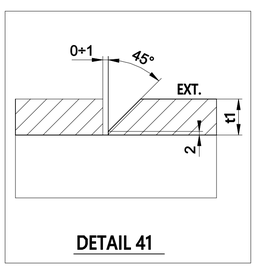


DETAIL 41

NOTES

1 – ALL DIMENSIONS AND ELEVATIONS ARE IN MILLIMETERS U.N.O.
2 – ALL ELEVATIONS ARE REFERED TO C.D.
3 – ALL WELDS CATEGORY ARE V

KEY PLAN

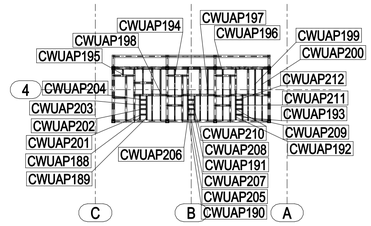

PLAN AT EL +34210 TOS

HOLDS

REFERENCE DRAWINGS

DWG No.	DESCRIPTION
123A90-DDL-ST-DD-90125-001 TO 005	STORAGE VESSEL - WALKWAYS - ASSEMBLY AND DETAILS

REV.	DATE	DRN	CHKD	APPD	DESCRIPTION
1	28/08/2024	CM-TS	MR	DC	REVISED WHERE INDICATED
0	01/08/2024	CM-TS	MR	DC	ISSUED FOR CONSTRUCTION

CROSSWIND

ROSETTI MARINO

TITLE :
BASE LOAD POWER HUB (BLPH)
STORAGE VESSEL – WALKWAYS ROW 4 PLAN EL. +34.210 T.O.S.
MARK CWUAP188 TO CWUAP212

CONTRACT NO./TITLE CW-I-WP4-2023-05/HOLLANDSE KUST NOORD WIND PARK			SCALE 1:10
DRAWN CM-TS	CHECKED M.ROSSI	APPROVED D.CASADIO	DATE 28/08/2024

A1	DRAWING NO.	SHEET	REV.
	123A90-FDL-ST-DD-90708	001	1