


MARK	POS.	Q.TY	DENOMINATION	LENGTH (mm)	MATERIAL GRADE	STR. CAT.	WEIGHT (Kg)	P. SURF. (m^2)	NOTES
CWUAP232	1816	1	IPE160	1301	S355J2	5	18.2	0.81	
CWUAP233	1817	1	IPE160	777	S355J2	5	10.6	0.48	
CWUAP234	1815	1	IPE160	1692	S355J2	5	25.0	1.05	
CWUAP235	1815	1	IPE160	1692	S355J2	5	25.0	1.05	
CWUAP236	1816	1	IPE160	1301	S355J2	5	18.2	0.81	
CWUAP237	1817	1	IPE160	777	S355J2	5	10.6	0.48	
						TOTALE	107.7	4.70	

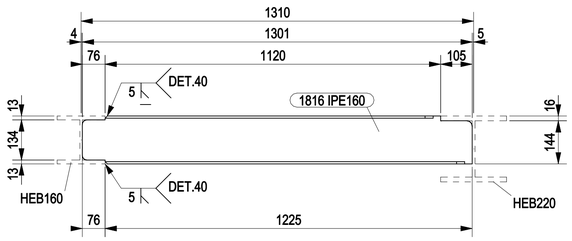


CWUAP232

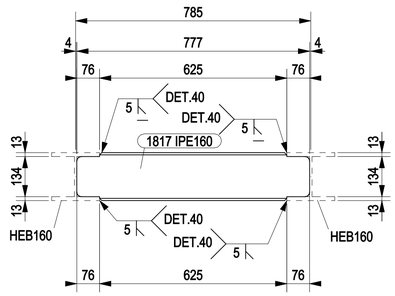


CWUAP233

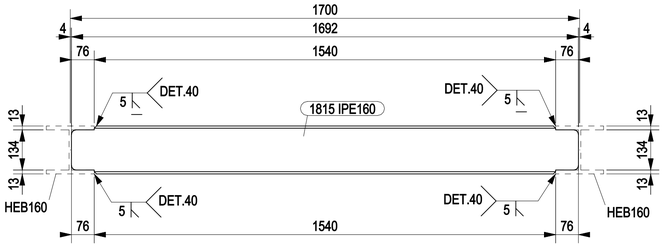


CWUAP234 CWUAP235

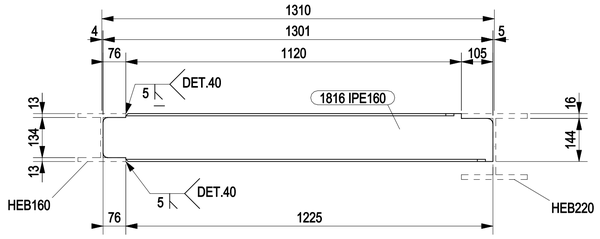

CWUAP236

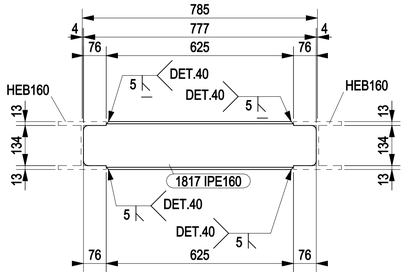

CWUAP237

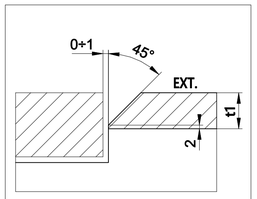


DETAIL 40

NOTES

1 – ALL DIMENSIONS AND ELEVATIONS ARE IN MILLIMETERS U.N.O.
2 – ALL ELEVATIONS ARE REFERED TO C.D.

KEY PLAN

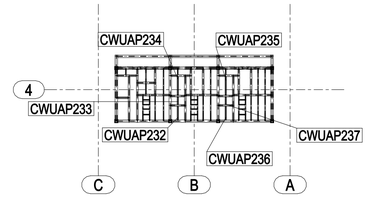

PLAN AT EL +34210 TOS

HOLDS

REFERENCE DRAWINGS

DWG No.	DESCRIPTION
123A90-DDL-ST-DD-90125-001 TO 005	STORAGE VESSEL - WALKWAYS - ASSEMBLY AND DETAILS

REV.	DATE	DRN	CHKD	APPD	DESCRIPTION
0	01/08/2024	CM-TS	MR	DC	ISSUED FOR CONSTRUCTION

CROSSWIND

ROSETTI MARINO

TITLE :
BASE LOAD POWER HUB (BLPH)
STORAGE VESSEL – WALKWAYS ROW 4 PLAN EL. +34.210 T.O.S.
MARK CWUAP232 TO CWUAP237

CONTRACT NO./TITLE CW-I-WP4-2023-05/HOLLANDSE KUST NOORD WIND PARK			SCALE 1:10
DRAWN CM-TS	CHECKED M.ROSSI	APPROVED D.CASADIO	DATE 01/08/2024

A1	DRAWING NO. 123A90-FDL-ST-DD-90709	SHEET 001	REV. 0