


CWUAP074 CWUAP075


MARK	POS.	Q.TY	DENOMINATION	LENGTH (mm)	MATERIAL GRADE	STR. CAT.	WEIGHT (Kg)	P. SURF. (m^2)	NOTES
CWUAP074	1753	1	HEB220	4490	S355J2	5	308.6	5.70	
CWUAP075	1753	1	HEB220	4490	S355J2	5	308.6	5.70	
CWUAP076	1753	1	HEB220	4490	S355J2	5	308.6	5.70	
CWUAP076	1790	2	PL10x95.2	188	S275JR	5	2.8	0.08	
CWUAP077	1753	1	HEB220	4490	S355J2	5	308.6	5.70	
CWUAP077	1918	2	PL10x95.2	188	S275JR	5	2.8	0.08	
CWUAP078	1753	1	HEB220	4490	S355J2	5	308.6	5.70	
CWUAP078	1790	5	PL10x95.2	188	S275JR	5	7.0	0.21	
						TOTALE	1555.7	28.88	

1

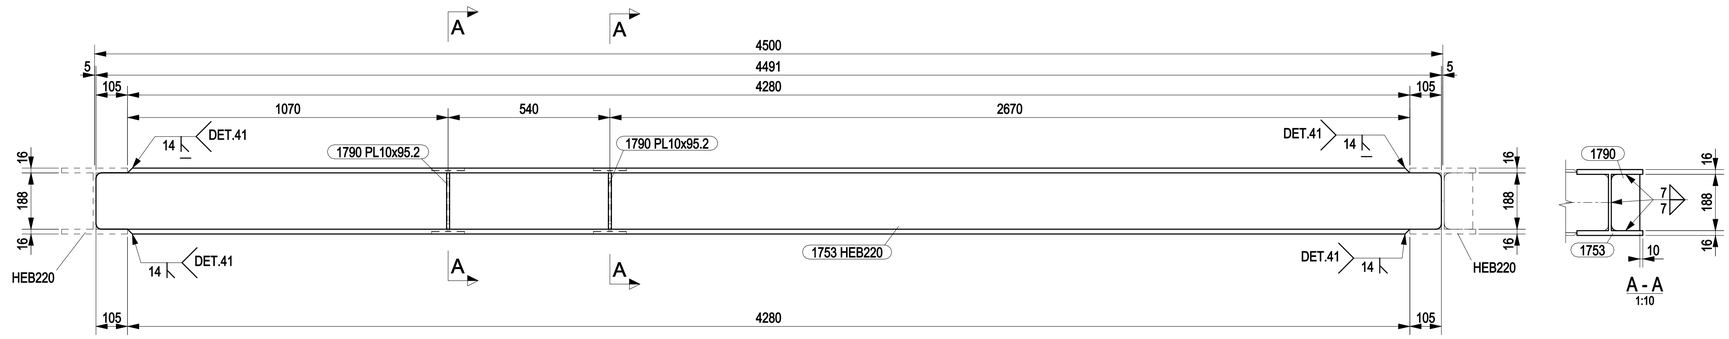


CWUAP076


A - A
1:10

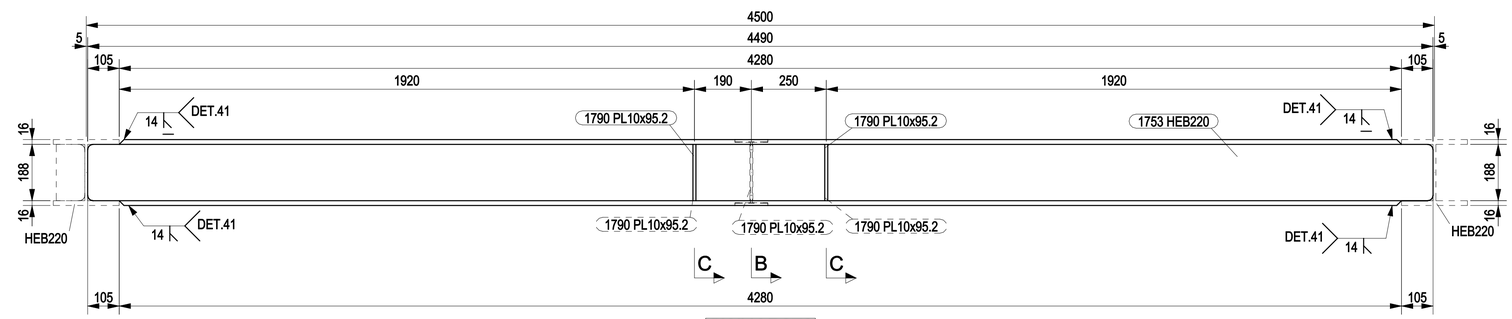


CWUAP078

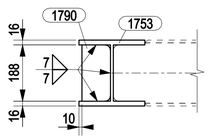


B - B
1:10

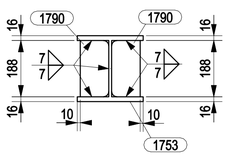


C - C
1:10

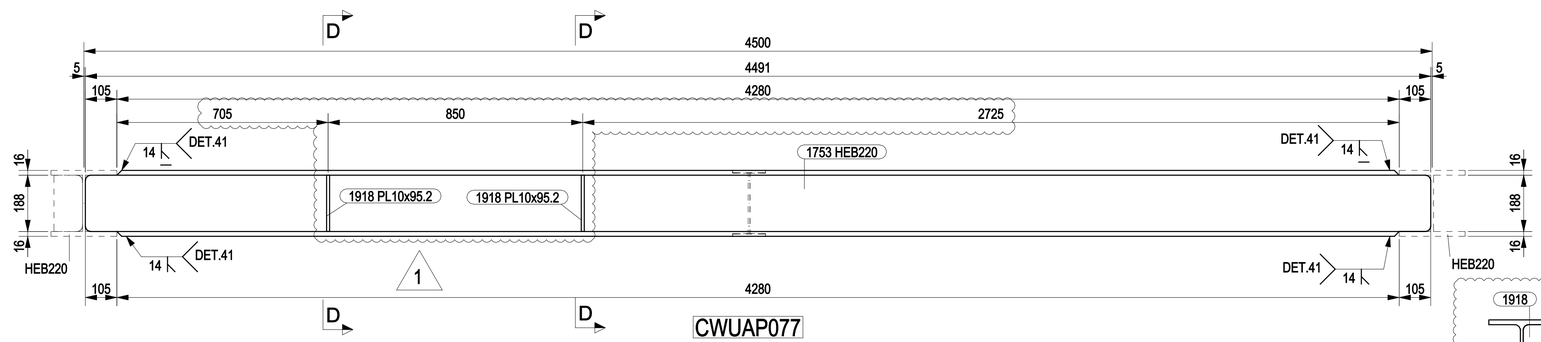

CWUAP077

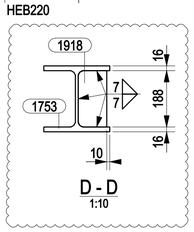

D - D
1:10

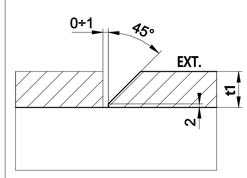


DETAIL 41

NOTES

1 – ALL DIMENSIONS AND ELEVATIONS ARE IN MILLIMETERS U.N.O.
2 – ALL ELEVATIONS ARE REFERED TO C.D.
3 – ALL WELDS CATEGORY ARE V

KEY PLAN

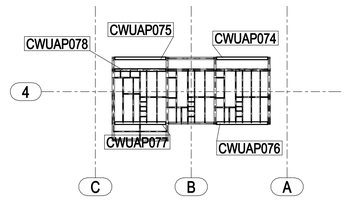

PLAN AT EL +38710 TOS

HOLDS

REFERENCE DRAWINGS

DWG No.	DESCRIPTION
123A90-DDL-ST-DD-90125-001 TO 005	STORAGE VESSEL - WALKWAYS - ASSEMBLY AND DETAILS

REV.	DATE	DRN	CHKD	APPD	DESCRIPTION
1	10/09/2024	CM-TS	MR	DC	REVISED WHERE INDICATED
0	01/08/2024	CM-TS	MR	DC	ISSUED FOR CONSTRUCTION

CROSSWIND

ROSETTI MARINO

TITLE :
BASE LOAD POWER HUB (BLPH)
STORAGE VESSEL – WALKWAYS ROW 4 PLAN EL. +38.710 T.O.S.
MARK CWUAP074 TO CWUAP078

CONTRACT NO./TITLE CW-I-WP4-2023-05/HOLLANDSE KUST NOORD WIND PARK | SCALE 1:10

DRAWN CM-TS | CHECKED M.ROSSI | APPROVED D.CASADIO | DATE 10/09/2024

A1 | DRAWING NO. 123A90-FDL-ST-DD-90710 | SHEET 001 | REV. 1