



CWUAP081


MARK	POS.	Q.TY	DENOMINATION	LENGTH (mm)	MATERIAL GRADE	STR. CAT.	WEIGHT (Kg)	P. SURF. (m^2)	NOTES
CWUAP079	1753	1	HEB220	4490	S355J2	5	308.6	5.70	
CWUAP079	1790	6	PL10x95.2	188	S275JR	5	8.4	0.25	
CWUAP081	1754	1	HEB220	3990	S355J2	5	272.9	5.07	
CWUAP082	1754	1	HEB220	3990	S355J2	5	272.9	5.07	
CWUAP082	1790	2	PL10x95.2	188	S275JR	5	2.8	0.08	
CWUAP083	1754	1	HEB220	3990	S355J2	5	272.9	5.07	
CWUAP083	1790	6	PL10x95.2	188	S275JR	5	8.4	0.25	
						TOTALE	1146.7	21.48	

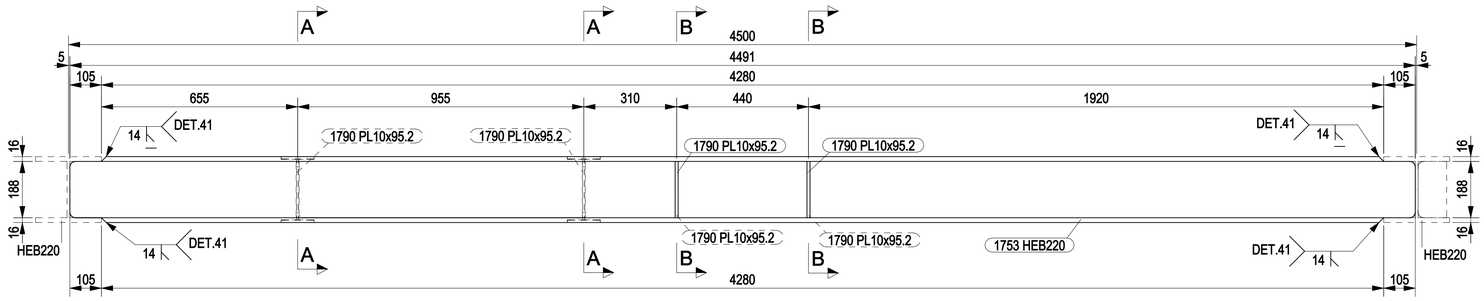

CWUAP079

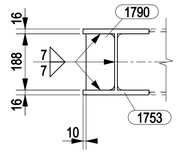

A - A
1:10

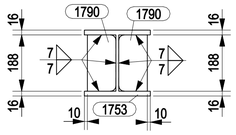


B - B
1:10

NOTES


1 – ALL DIMENSIONS AND ELEVATIONS ARE IN MILLIMETERS U.N.O.
2 – ALL ELEVATIONS ARE REFERED TO C.D.
3 – ALL WELDS CATEGORY ARE V

KEY PLAN

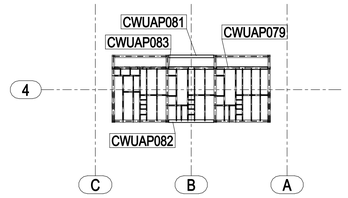


PLAN AT EL +38710 TOS


HOLDS

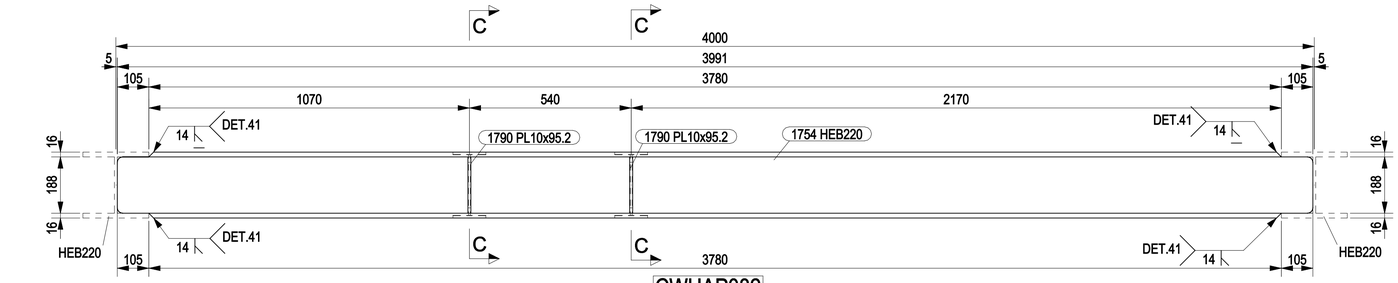


CWUAP082

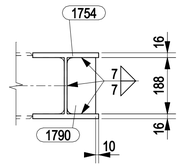


C - C
1:10

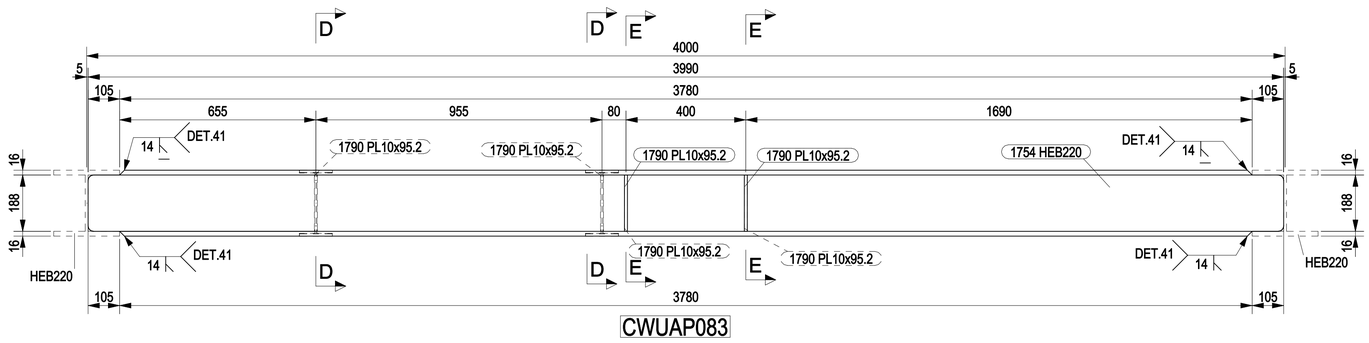


CWUAP083

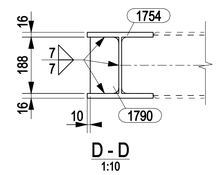

D - D
1:10

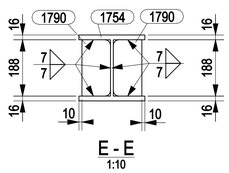

E - E
1:10

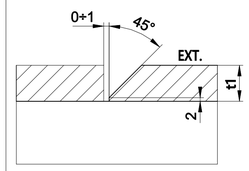

DETAIL 41

REFERENCE DRAWINGS

DWG No.	DESCRIPTION
123A90-DDL-ST-DD-90125-001 TO 005	STORAGE VESSEL - WALKWAYS - ASSEMBLY AND DETAILS

REV.	DATE	DRN	CHKD	APPD	DESCRIPTION
0	01/08/2024	CM–TS	MR	DC	ISSUED FOR CONSTRUCTION

CROSSWIND

ROSETTI MARINO

TITLE :
BASE LOAD POWER HUB (BLPH)
STORAGE VESSEL – WALKWAYS ROW 4 PLAN EL. +38.710 T.O.S.
MARK CWUAP079 – CWUAOP081 TO CWUAP083

CONTRACT NO./TITLE CW–I–WP4–2023–05/HOLLANDSE KUST NOORD WIND PARK			SCALE 1:10
DRAWN CM–TS	CHECKED M.ROSSI	APPROVED D.CASADIO	DATE 01/08/2024
A1	DRAWING NO. 123A90–FDL–ST–DD–90711	SHEET 001	REV. 0